


THE PAIDEIA SCHOOL PYTHON PARK

Development of Community Center Impact Application

City of Avondale Estates 3.21.25

Table of Contents:

- A. Location map
- B. Project Overview
- C. Code Compliance Summary
- D. Requested Variances
- E. Review and Approval Criteria
- F. Appendix

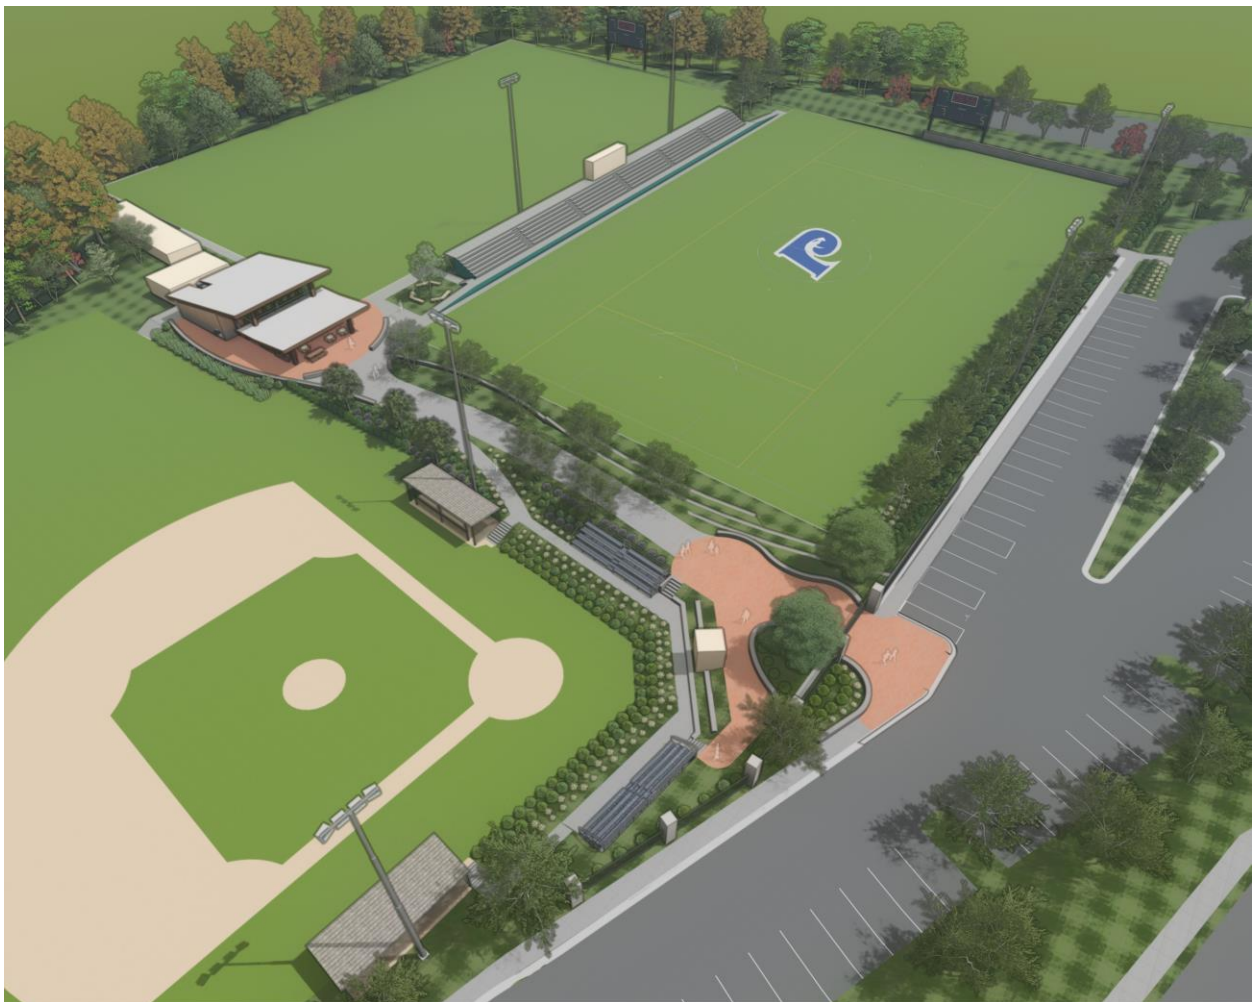

Python Park Development of Community Impact Application
3.21.25

A. Location Map

The Paideia School's Python Park is located at 1201 Clarendon Ave, Avondale Estates 30002:



A current ground run topographic, utility, tree and boundary survey has been provided as Appendix exhibit 1.

GENERAL ZONING INFORMATION:

Parcel ID: 15 217 01 001

Zoning: O-I (Office Institutional)



B. Project Overview

The Paideia School's Python Park is an 11.713-acre sports field complex that supports the baseball, softball, soccer and ultimate programs of the school. The existing facility consists of a baseball field, two multipurpose fields (soccer and ultimate frisbee), a small field house consisting of restrooms, storage and concessions, various bleachers, batting cage, a maintenance shed and parking lot.

The existing park needs improvement to better meet the needs of students, expand seating capacity to better accommodate spectators, address maintenance and operation issues and to provide universal accessibility to all program elements at the park. The proposed renovation includes the following:

1) Baseball Field

- Convert the infield to synthetic turf
- Add sports field lighting
- Improve ADA access to spectator seating
- Add additional seat walls near the press box to expand seating
- Address erosion issues, add new landscaping, fix and paint handrails
- Add windscreens to the outfield fence

2) Soccer and Ultimate Frisbee Fields

- Convert the grass fields to synthetic turf
- Expand the existing fields to create two 65 yard x 110 yard fields with 10' clear zones
- Add sports field lighting to the east soccer and ultimate frisbee field
- Provide two scoreboards at the north extents of the field
- Provide a new 750+ capacity bleacher system and press box facing the eastern field
- Sounds system upgrades to be used during games
- Provide new bleacher seating on the east side of the western field

3) Field House

- Replace the existing field house with a new building
- The new building will have approximately 3,800 square feet of enclosed and open areas under roof, of which approximately 2,000 square feet will be fully conditioned interior spaces.
- Conditioned space includes Men & Women's Changing Rooms, Men & Women's Restrooms, 2 Family Restrooms, Training Room, Referee Office, and Utility Closet.
- A Concession & Storage area, approximately 270 square feet of heated and ventilated space, serving primarily premade items.
- The structure will be a combination of load-bearing CMU and structural steel with some poured concrete, wood composite siding, and storefront system.
- It is anticipated the building will be sprinklered utilizing R-13 or similar system

4) Interior Site Upgrades

- Porous paver plaza space at the top of baseball and around the field house to meet the needs of students, faculty and visitors
- An east/west pedestrian walk that can also serve as emergency vehicle to the fields and new field house



Python Park Development of Community Impact Application

3.21.25

- Passive seating including grass hills and seat walls
- Structured seating that includes movable furniture and wood benches
- Increased shade provided by new canopy trees and a shade structure at the pedestrian entrance to the athletics complex
- Enhanced landscaping with an emphasis on native and drought tolerant plant material
- New aluminum fencing along the east side of the athletics complex, between the fields and parking lot.
- Bike racks for users
- Pedestrian scale site lighting
- Wayfinding signage

5) Parking Lot Improvements

- Upgrade ADA spaces to be code compliant and more centrally located to the park entrance gate
- Improve the center island by adding 20 additional parking spaces for a total of 91 for the entire lot (This will also deter visitors from parking on landscape areas)
- Address erosion concerns along the hillside east of the parking lot

Python Park Operations Schedule:

Python Park will be used by the Paideia School as follows:

Daily-	9am-8pm throughout the year.
Night games-	9-9:30pm depending on length of game, delays, overtime etc.
Lights/Sound-	9-9:30pm depending on length of game, delays, overtime etc.

Paideia School Seasons:

Fall:

Junior High Ultimate and Junior High Boys Soccer-	Sept 1-Oct 31
Night games-	4-5 contest per team, per Fall season

Spring:

Junior High and Varsity, Girls and Boys Sports-	Jan 1 st - May 31 st
---	--

Spring Night Games-

Soccer- Varsity, 7 games each boys and girls, Junior High 4 games each boys and girls.

Ultimate- 4-5 games each for all 4 teams (Varsity and Junior High boys and girls)

Baseball- 10-12 games

Playoff Night Games (TBD each season):

Soccer/Baseball- max 3 games per sport in May

Ultimate playoffs are off site

No nighttime rental of the complex- if that changes, all City code requirements will be met



Python Park Development of Community Impact Application

3.21.25

C. Code Compliance Summary

The Paideia School Python Park renovation will exceed the O-I zoning criteria in many ways, as summarized below:

REGULATION	COMMERCIAL DISTRICTS		
	O-I Requirements	Paideia Python Park	
Minimum Lot Area (sq. ft.)	20,000	516,506.41	
Minimum Lot Frontage (ft.)	100	986.79	
Minimum Buffer as per Existing Land Use (ft.)			
Street Front and Street Side (East)	0'	25.28'	
Interior Side (North)	0'	14.73'	
Interior Side (South)	0'		72.55'
Rear (West)	20'	43.36'	
Maximum Lot Coverage (%)	80	Allowable area	413,205.12
		Impervious Area	61,557.49
		Building Area	2286.85
		Synthetic Turf Area	174,887.00
		Total Proposed Area	238,731.34
Maximum Building Height (ft.)	45	20.5	
Minimum Open space required	10% of Site area	51,650.64	
Open space Provided		469,550.65	

The project will also exceed code required minimums for tree canopy coverage and parking lot landscaping, as summarized below:

CANOPY COVERAGE CALCULATIONS	
Protected Lot area (sq. ft.)	270948.68
As per sec. 5-413 of Chapter 5 Article X Div. 2 this property is required to achieve a minimum of forty (40) percent coverage of the protected lot area of the subject property by healthy, mature trees after construction is complete.	
40% of Protected Lot Area (sq. ft.)	108379.47
Existing Tree Canopy Coverage (sq. ft.)	81513.71
Recompense Canopy Required (sq. ft.)	26865.76 sq. ft. or 15 Greater Canopy trees

PARKING LOT LANDSCAPING CALCULATIONS	
Parking Lot area (sq. ft.)	44668.92
As per sec. 5-413 of Chapter 5 Article X Div. 2 this property is required to have a landscaped pervious area consisting of trees, shrubbery, ground cover, sod and mulch no less than 10% of the interior area of a parking lot.	
10% of Parking Lot Area (sq. ft.)	4466.9
Proposed Pervious Area (sq. ft.)	4661.2



Python Park Development of Community Impact Application

3.21.25

In terms of parking, Python Park will not exceed maximum parking requirements for motor vehicles:

REGULATION	PARKING SPACES REQUIREMENT	
	O-I	Paideia Python Park
Maximum Ratio for Motor Vehicle Spaces	0.5 per Seat	91 Spaces Provided
Minimum Ratio for Bicycle Spaces	0.1 Per Seat	15 Spaces Provided

A variance will need to be obtained to allow 15 bicycle spaces, as opposed to the 100 required by code.

There are two new program elements proposed to be included in the renovation that currently do not exist, sports field lighting and a sound system to assist with the announcing of sporting events. It is the goal of the project to meet or exceed City requirements:

Outdoor Lighting- Sec. 21-6.7.2

The project will meet or exceed the City of Ordinances

Noise- Sec. 12-4.2. - Disturbing the peace; commercial areas.

The project will meet or exceed the City of Ordinances

These, and all other City codes, are expected to be met as part of the renovation, except for two areas the project is requesting a variance for.



D. Variances Requested

The Paideia School Python Park renovation is requesting three variances as part of this application. They are:

- Variance to Sec. 21-6.5.1 to allow for existing chain link fence to be allowed, new chain link fence to be used around the new multi-purpose field and the existing vehicle gate to be maintained in its current condition.
- Variance to Sec. 21-6.5.3. - Non-residential fences and walls, to allow for new 8' tall fences around the site, consistent with existing fences.
- Variance to Sec. 21-6.2.3- Bicycle parking to allow for 15 spaces as opposed to 100.

Variance Request to Sec. 21-5.1, Fencing Material and Sec. 21-6.5.3, Fencing Height:

Currently, City code does not allow for chain link fences or vehicle gates. Both exist at Python Park. The variance request is asking for the existing fence and vehicular gate to be allowed and that new fencing around the multi-use sports field be chain link matching the same height as the existing fence.

The renovation is proposing new 8' aluminum fencing at the main entrance between the fields and the parking lot but it is otherwise proposing to keep or replace the existing chain link.

Please refer to Appendix exhibits for limits of new and proposed fencing.

Variance Request to Sec. 21-6.2.3, Bicycle Parking:

It is anticipated that when a soccer or ultimate frisbee event is held, as many as one thousand seats will be available at the main bleachers and passive seat walls facing the east field. Chapter 21, Article 6, Division 6.2, Sec. 21-6.2.3 requires 100 bicycle parking spaces for 1000 seats.

Larger events requiring 1000 seats will be relatively rare at Python Park (see project overview) and many guests will be visiting from locales well outside the City of Avondale Estates or adjacent areas that are bicycle accessible. Thus a variance is being requested to provide 15 bicycle parking spaces to meet daily needs.



E. Review and Approval Criteria

The Paideia School and Breedlove Land Planning believe that the renovation of Python Park conforms with the review and approval criteria necessary for a development of community impact for the following reasons:

- A. Design shall be in harmony with the general character of the neighborhood and surrounding area, considering factors such as mass, placement, height, changing land use patterns, and consistency of exterior architectural treatment, especially in areas of historic and special design interest.

For over 30 years, Python Park has existed within the City of Avondale Estates. No new land use or zoning is being requested. The variances being requested are related to existing conditions. All other aspects of the project will meet the City Code of Ordinances.

- B. Design components shall be planned such that they are physically and aesthetically related and coordinated with other elements of the project and surrounding environment to ensure visual continuity of design.

Design components will largely stay in the same location as their current locations. Where the multipurpose field enlargements are being proposed, existing vegetation will be maintained at a larger width than City buffer requirements.

- C. Design shall protect scenic views, particularly those of open space, and utilize natural features of the site.

The proposed project preserves existing vegetation at a great width than City buffer requirements, meets all canopy coverage requirements and vastly exceeds City open space requirements.

- D. Design shall protect adjacent properties from negative visual and functional impacts.

All adjacent properties to the south, west and north will abut natural, undisturbed buffers greater than code Requires. Noise and light impacts will be designed to meet or exceed City code requirements. Traffic impacts will be negligible as only 20 additional spaces are being proposed.

E. Design shall respect the historical character of the immediate area as integral parts of community life in the city and shall protect and preserve structures and spaces which provide a significant link within these areas.

No new land use or zoning is being requested. Sidewalks, curb cuts and entrances are being preserved in their existing location.

- F. All exterior forms, attached to buildings or not, shall be in conformity with, and secondary to, the building.

The goal of the project is to create a harmonious campus that speaks to the character of The Paideia School and the City of Avondale Estates. Please refer to the appendix for renderings and images.



Python Park Development of Community Impact Application
3.21.25

G. The proposed development is suitable in view of the use and development of adjacent and nearby property.

Python Park is existing, and no new land use or zoning is being requested.

H. The proposed development does not adversely affect the existing use or usability of adjacent or nearby property.

Through the preservation of existing vegetation, and compliance with code for lighting and noise, the project will not affect the existing use or usability of adjacent properties.

G. The proposed development does not result in a use which will or could cause an excessive or burdensome use of existing streets, transportation facilities, utilities or schools.

No excessive burden will be placed on public resources, including streets, utilities schools or other such facilities.

H. The proposed development is in conformance with the applicable zoning district.

O-I zoning allows for the existing and proposed use.


K. The proposed development is in conformance with the provisions of the future development plan articulated in the city's comprehensive plan and any sub-area plan.

The City's comprehensive plan identifies this area's character use as educational, which will remain.



F. Appendix

1. Site Survey
2. Project Renderings
3. Project Site Plans
 - Existing Conditions
 - Limits of Demolition
 - Layout Plan
 - Grading Plan
 - Drainage Plan
 - Utility Plan
 - Tree Protection and Planting Plan
4. Architectural Plans

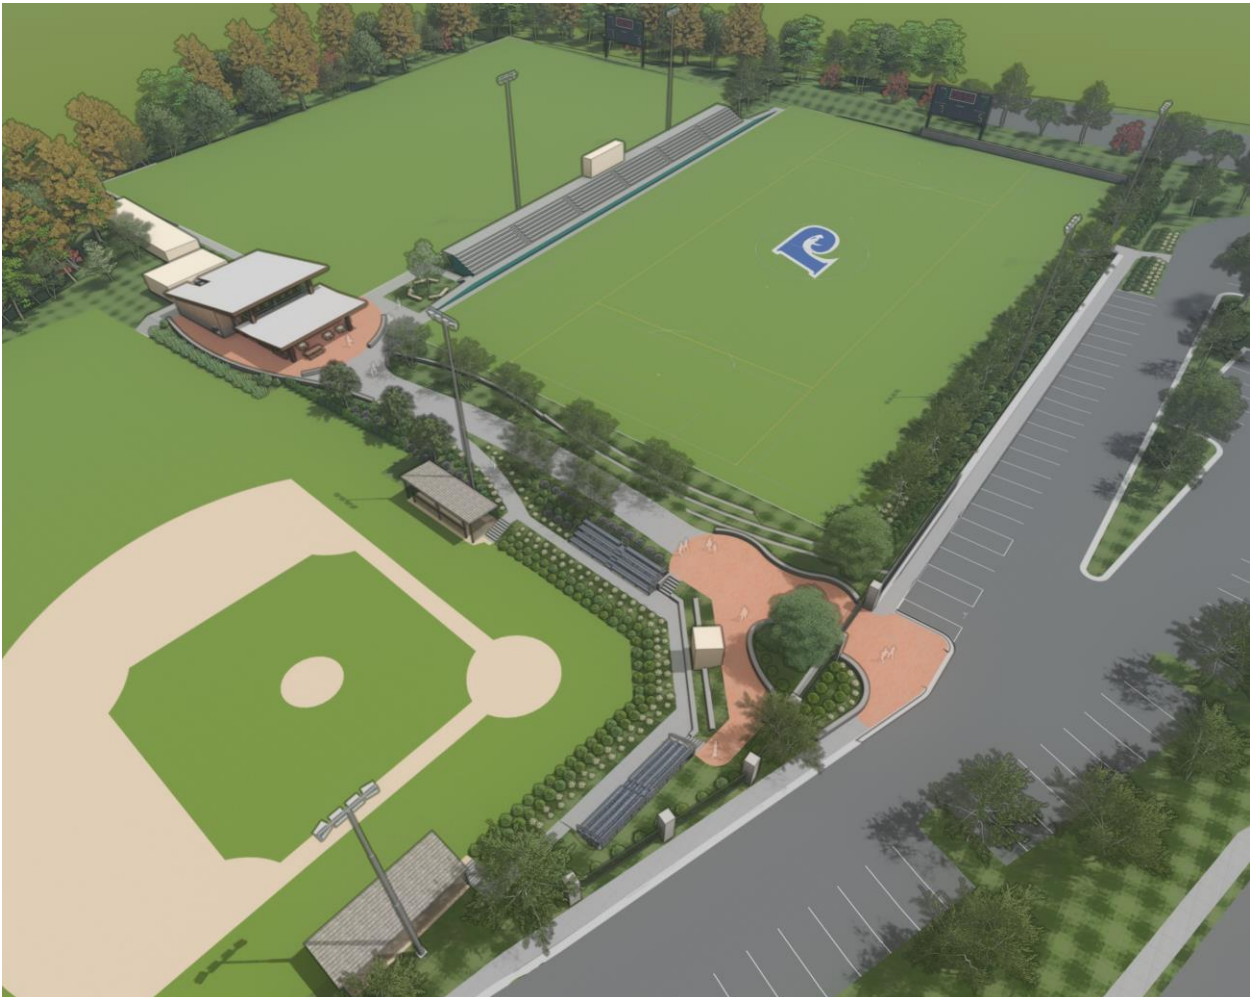

VICINITY MAP: (NOT TO SCALE)




GENERAL NOTES:

1. THE TOPOGRAPHIC PORTION OF THIS PLAN AND ALL WORK ASSOCIATED WITH IT WAS PERFORMED BY PATRIOT SURVEYING & INFRASTRUCTURE PURSUANT TO A PROFESSIONAL SERVICES CONTRACT DATED OCTOBER 2024. THE BOUNDARY PORTION OF THIS PLAN AND ALL WORK ASSOCIATED WITH IT WAS PERFORMED BY PATRIOT SURVEYING & INFRASTRUCTURE PURSUANT TO A PROFESSIONAL SERVICES CONTRACT DATED FEBRUARY 2025.
2. THE TOPOGRAPHIC PLAN IS THE RESULT OF A FIELD SURVEY CONDUCTED BY PATRIOT SURVEYING & INFRASTRUCTURE BETWEEN OCTOBER 16 THRU OCTOBER 24, 2024. THE BOUNDARY PLAN IS THE RESULT OF A FIELD SURVEY CONDUCTED BY PATRIOT SURVEYING & INFRASTRUCTURE BETWEEN FEBRUARY 10, 2025 THRU FEBRUARY 11, 2025.
3. THE FIELD DATA UPON WHICH THIS SURVEY IS BASED HAS A CLOSURE OF ONE FOOT IN 42,323 FEET AN ANGULAR ERROR OF 1 SECOND PER ANGLE.
4. THIS PLAT HAS BEEN CALCULATED FOR CLOSURE AND IS FOUND TO BE ACCURATE WITHIN ONE FOOT IN 541,369 FEET.
5. ELEVATIONS SHOWN HEREON, IF ANY, ARE BASED ON THE NORTH AMERICAN VERTICAL DATUM OF 1988 (NAVD 88) [GEOID18].
6. THIS SURVEY IS RELATIVE TO THE GEORGIA STATE PLANE COORDINATE SYSTEM, GEORGIA WEST AS REFERENCED TO NAD83(2011) HORIZONTAL.
7. BEARINGS AND COORDINATES FOR WERE DERIVED FROM NETWORK ADJUSTED REAL TIME KINETIC MEASUREMENTS USING A TRIMBLE R12 GPS RECEIVER. THE GPS SURVEY INCLUDED REDUNDANT MEASUREMENTS WITH POSITIONAL ACCURACY BETTER THAN 0.05".
8. ANGULAR AND LINEAR MEASUREMENTS WERE MADE USING A TRIMBLE S5 TOTAL STATION.
9. THIS PROPERTY IS NOT LOCATED WITHIN A F.E.M.A (FEDERAL EMERGENCY MANAGEMENT ASSOCIATION) FLOOD HAZARD ZONE AS PER F.I.R.M. (FLOOD INSURANCE RATE MAP) 13089C0069J, PANEL 069 FOF 089, WITH AN EFFECTIVE DATE OF MAY 16, 2013, DEKALB COUNTY, GEORGIA.
10. FLOOD HAZARD INFORMATION SHOWN HEREON OBTAINED VIA ONLINE FROM THE NATIONAL FLOOD HAZARD LAYER (NFHL) VIEWER. (<https://www.fema.gov/flood-maps/national-flood-hazard-layer>)
11. A SUBSURFACE UTILITY INVESTIGATION HAS BEEN PERFORMED BY PATRIOT SURVEYING & INFRASTRUCTURE PLIC. THIS INFORMATION IS PROVIDED FOR DESIGN PURPOSES ONLY AND STATE811 SHOULD BE CONTACTED PRIOR TO COMMENCING ANY EXCAVATION. (800-282-7411).
 - a. UTILITIES NOTED AS "SUE D" WERE DERIVED FROM EXISTING RECORDS AND ORAL RECOLLECTIONS.
 - b. UTILITIES NOTED AS "SUE C" WERE OBTAINED BY MATCHING THE "SUE D" INFORMATION TO THE ABOVE GROUND, VISIBLE, EVIDENCE OF THE UTILITY.
 - c. UTILITIES NOTES AS "SUE B" WERE OBTAINED BY MATCHING THE "SUE C & D" INFORMATION TO MARKINGS PLACED BY GEOPHYSICAL METHODS TO DETERMINE THE HORIZONTAL LOCATION OF THE UTILITY.
 - d. THE ACCURACY OF SUBSURFACE UTILITY LOCATION IS LIMITED TO THE CONDUCTIVITY OF THE UTILITY BEING LOCATED. UTILITIES MAY BE ENCOUNTERED THAT ARE NOT A PART OF THIS SURVEY.
13. THIS SURVEY WAS PREPARED FOR THE EXCLUSIVE USE OF THE PERSON, PERSONS, OR ENTITY NAMED IN THE TITLE BLOCK. THIS SURVEY DOES NOT EXTEND TO ANY UNNAMED PERSON, PERSONS, OR ENTITY WITH THE EXPRESSED CERTIFICATION BY THE SURVEYOR NAMING SAID PERSON, PERSONS OR ENTITY.

LEGEND:


PIPE	
COMPUTED POINT	
REBAR	
UTILITY POLE	
SQUARE CATCH BASIN	
CURB INLETHADWALL	
LIGHT POST	
TRANSFORMER	
SEWER CLEAN-OUT	
SEWER MANHOLE	
IRRIGATION CONTROL BOX	
IRRIGATION SHUT-OFF	
HYDRANT	
DIRECTION ARROW SYMBOL	
HANDICAPPED SYMBOL	
CONTROL	
FENCE POST	
GATE POST	
SINGLE POST SIGN	
CONIFEROUS TREE	
DECIDUOUS TREE	
ADJACENT LOT LINE	
ADJACENT R.O.W. LINE	
COMPILED BOUNDARY LINE	
STORM DRAIN LINE	
ELECTRIC LINE (SUE LEVEL B)	
WATER LINE (SUE LEVEL B)	
SANITARY SEWER LINE	
OVERHEAD WIRE	
PAINT STRIPING	
CURBING	
EDGE OF PAVEMENT	
BUILDING	
METAL FENCE	
MAJOR CONTOUR	
MINOR CONTOUR	
EDGE OF CONCRETE	
EDGE OF RETAINING WALL	

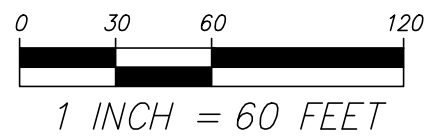

Know what's below.
Call before you dig.

ALL THE IMPROVEMENTS & FACILITIES AND UTILITIES, ABOVE GROUND AND UNDERGROUND SHOWN HEREIN WERE PLOTTED FROM AVAILABLE INFORMATION AND DO NOT NECESSARILY REFLECT THE ACTUAL EXISTENCE. NONEXISTENCE, ELEVATION, SIZE, TYPE, NUMBER OR LOCATION OF THESE OR OTHER IMPROVEMENTS, FACILITIES, OR UTILITIES. THE GENERAL CONTRACTOR AND/OR OWNER SHALL BE RESPONSIBLE FOR VERIFYING THE ACTUAL LOCATION & ELEVATION OF ALL IMPROVEMENTS, FACILITIES, & UTILITIES, SHOWN OR NOT SHOWN, AND SAID IMPROVEMENTS, FACILITIES, & UTILITIES SHALL BE LOCATED IN THE FIELD PRIOR TO ANY GRADING, EXCAVATION OR CONSTRUCTION OF ANY IMPROVEMENTS.

CALL GEORGIA ONE-CALL, 811 OR 1-800-282-7411

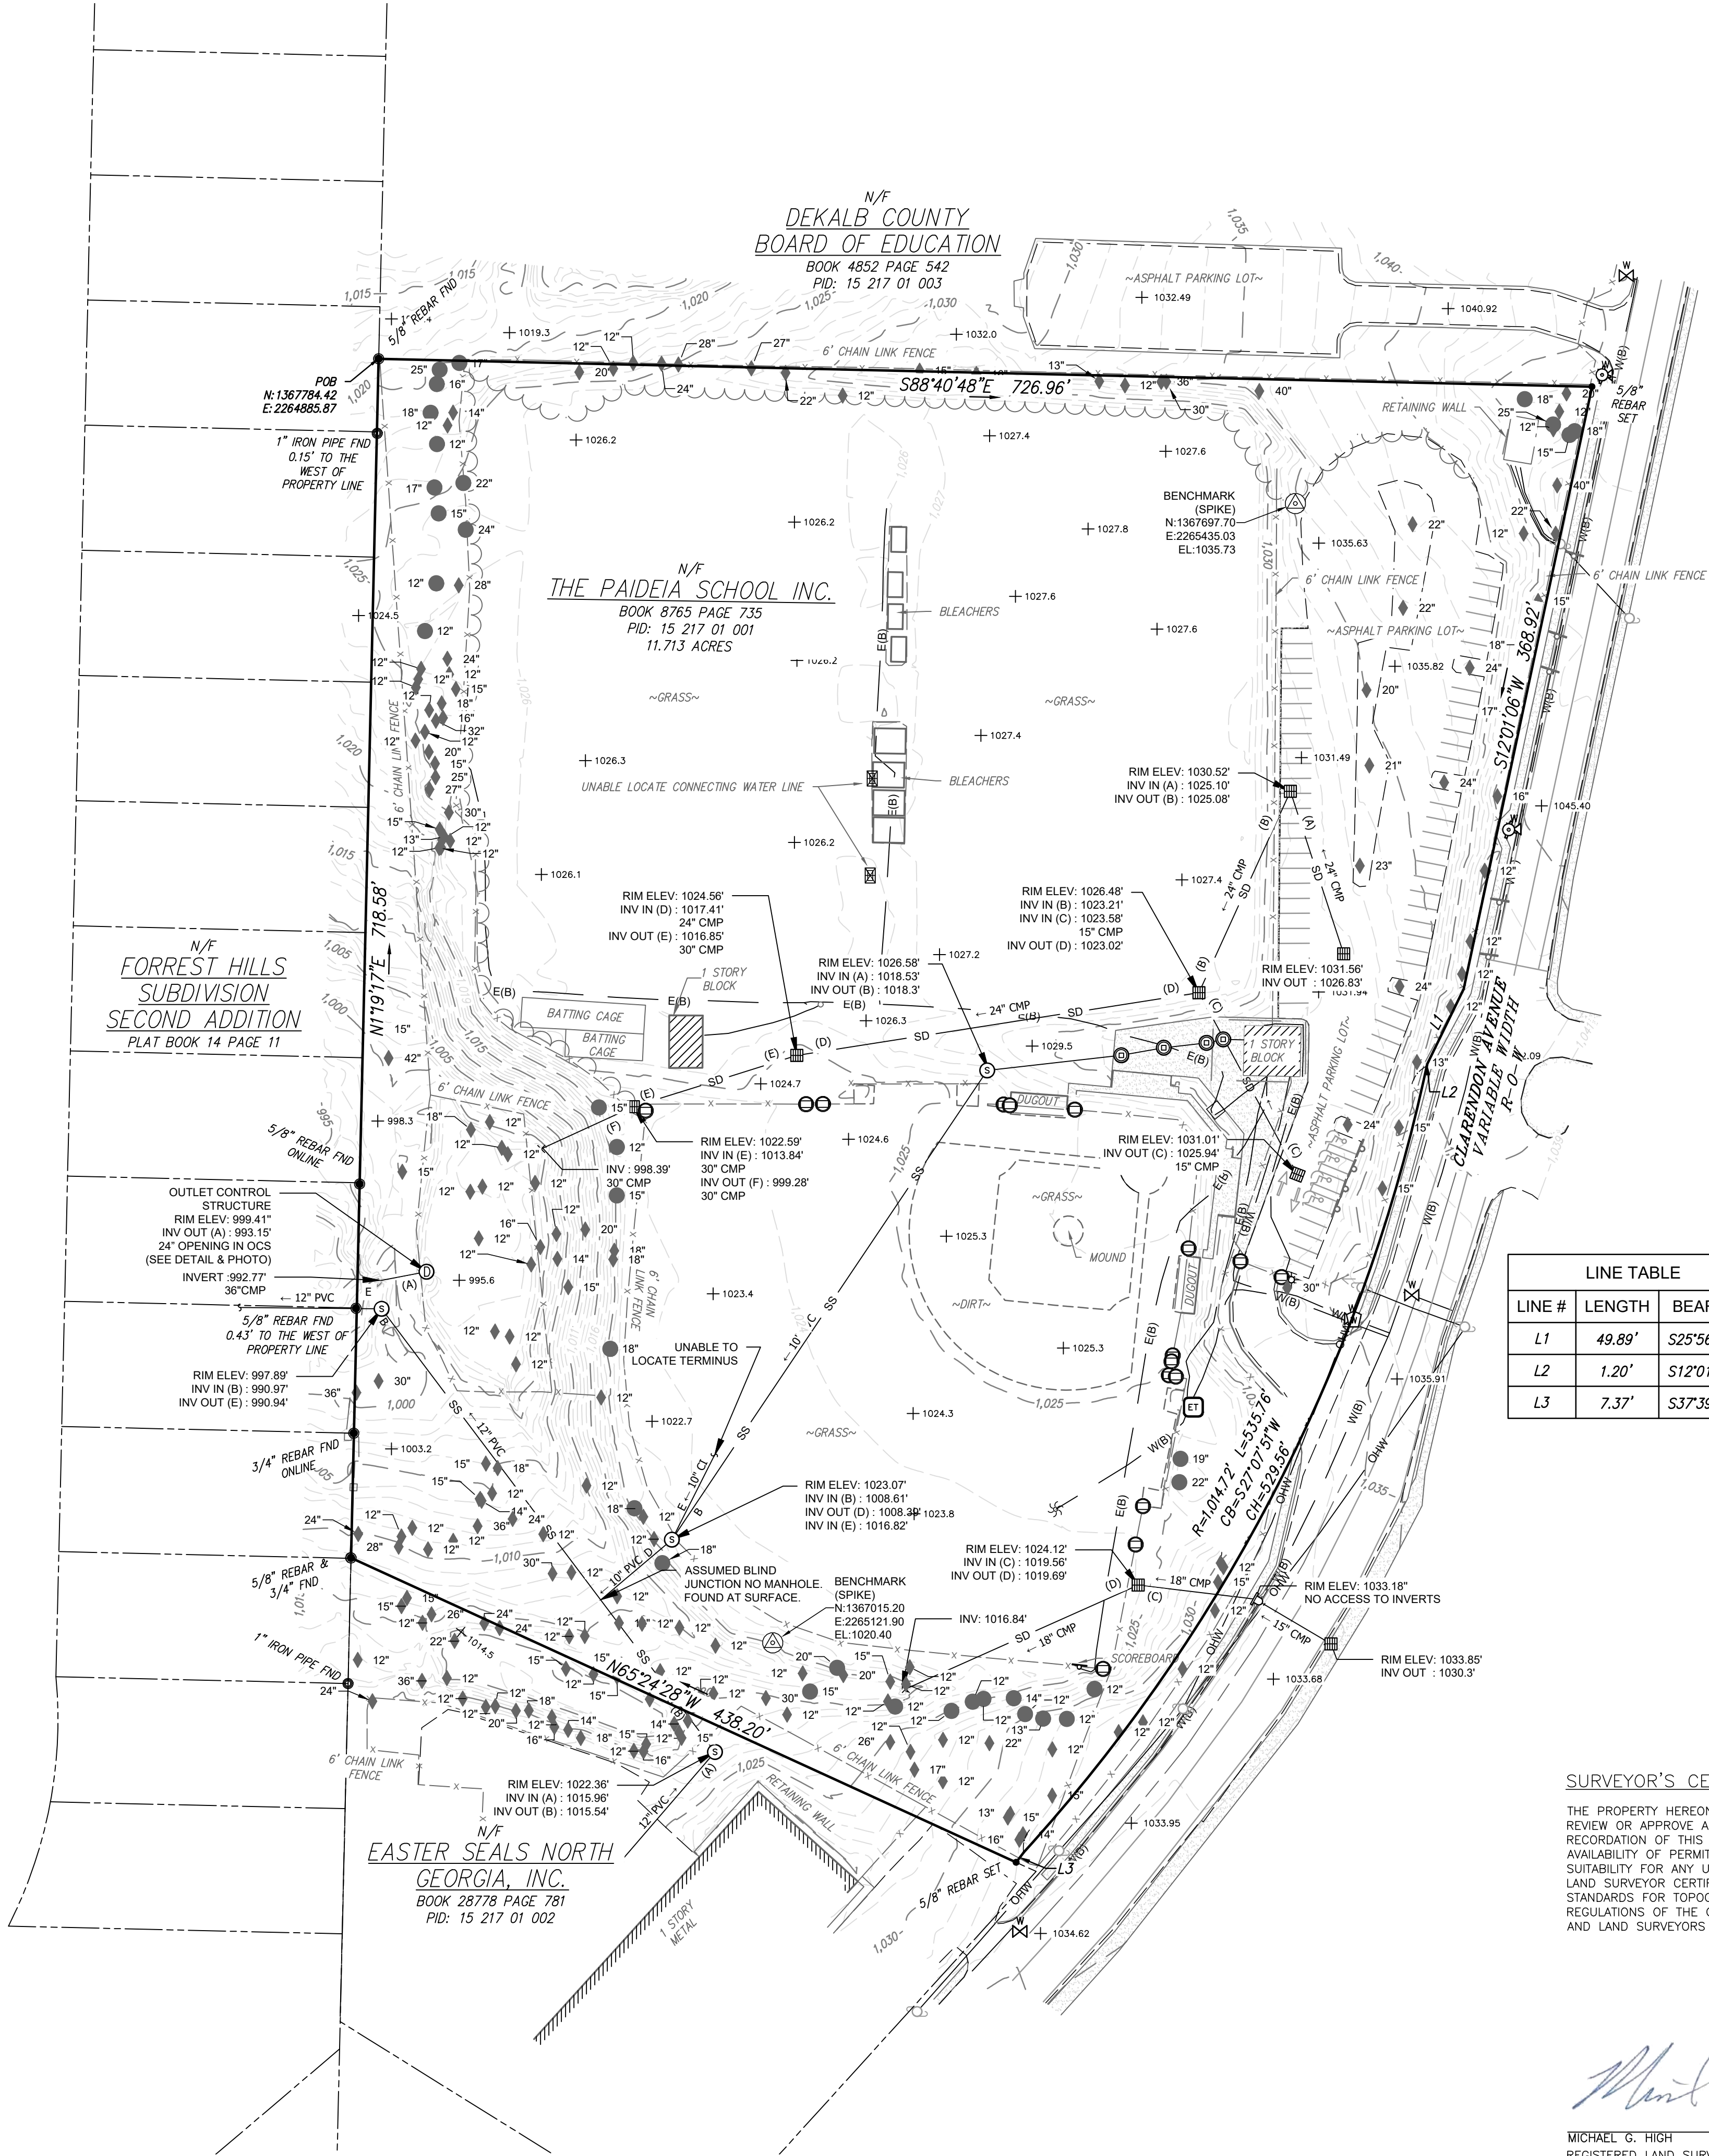

LINE TABLE		
LINE #	LENGTH	BEARING
L1	49.89'	S25°56'06\"W
L2	1.20'	S12°01'06\"W
L3	7.37'	S37°39'58\"W

SURVEYOR'S CERTIFICATE:

THE PROPERTY HEREON LIES COMPLETELY WITHIN A JURISDICTION WHICH DOES NOT REVIEW OR APPROVE ANY PLATS OR THIS TYPE OF PLAT PRIOR TO RECORDING. RECORDATION OF THIS PLAT DOES NOT IMPLY APPROVAL OF ANY LOCAL JURISDICTION, AVAILABILITY OF PERMITS, COMPLIANCE WITH LOCAL REGULATIONS OR REQUIREMENTS, OR SUITABILITY FOR ANY USE OR PURPOSE OF THE LAND. FURTHERMORE, THE UNDERSIGNED LAND SURVEYOR CERTIFIES THAT THIS PLAT COMPLIES WITH THE MINIMUM TECHNICAL STANDARDS FOR TOPOGRAPHIC SURVEYS IN GEORGIA AS SET FORTH IN THE RULES AND REGULATIONS OF THE GEORGIA BOARD OF REGISTRATION FOR PROFESSIONAL ENGINEERS AND LAND SURVEYORS AND AS SET FORTH IN O.C.G.A. SECTION 15-6-67.


Michael G. High

MICHAEL G. HIGH
REGISTERED LAND SURVEYOR
NO. 2986 - STATE OF GEORGIA



OCS DETAIL & PHOTO

NOT TO SCALE

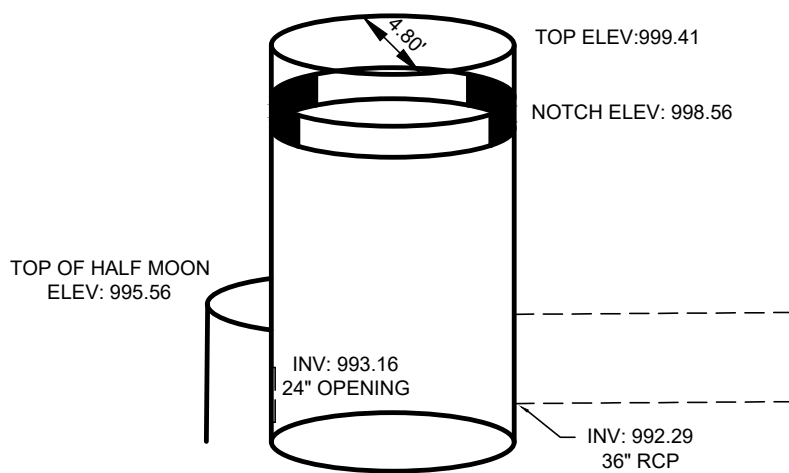

Appendix
Exhibit 1

TOPOGRAPHIC SURVEY
OF PROPERTY LOCATED ON
**121 CLARENDON AVENUE,
AVONDALE ESTATES,
DEKALB COUNTY,
STATE OF GEORGIA**

PATRIOT SURVEYING & INFRASTRUCTURE

PREPARED FOR:

THE PADIA SCHOOL INC.
1509 S Ponce de Leon Avenue NE, Atlanta, GA 30307


REVISIONS:

NO.	DATE	APPROVED FOR SUBMITTAL	CLIENT COMMENTS	ADDED PROPERTY BOUNDARY
0	1-10-2024			
1	1-15-2024			
2	02-21-2025			

PATRIOT SURVEYING & INFRASTRUCTURE PLIC.
205 CREEKSTONE RIDGE WOODSTOCK, GA 30188 TEL: 1-800-270-4229
DATE: 11-06-24
SCALE: 1" = 60'


SHEET 1 OF 1



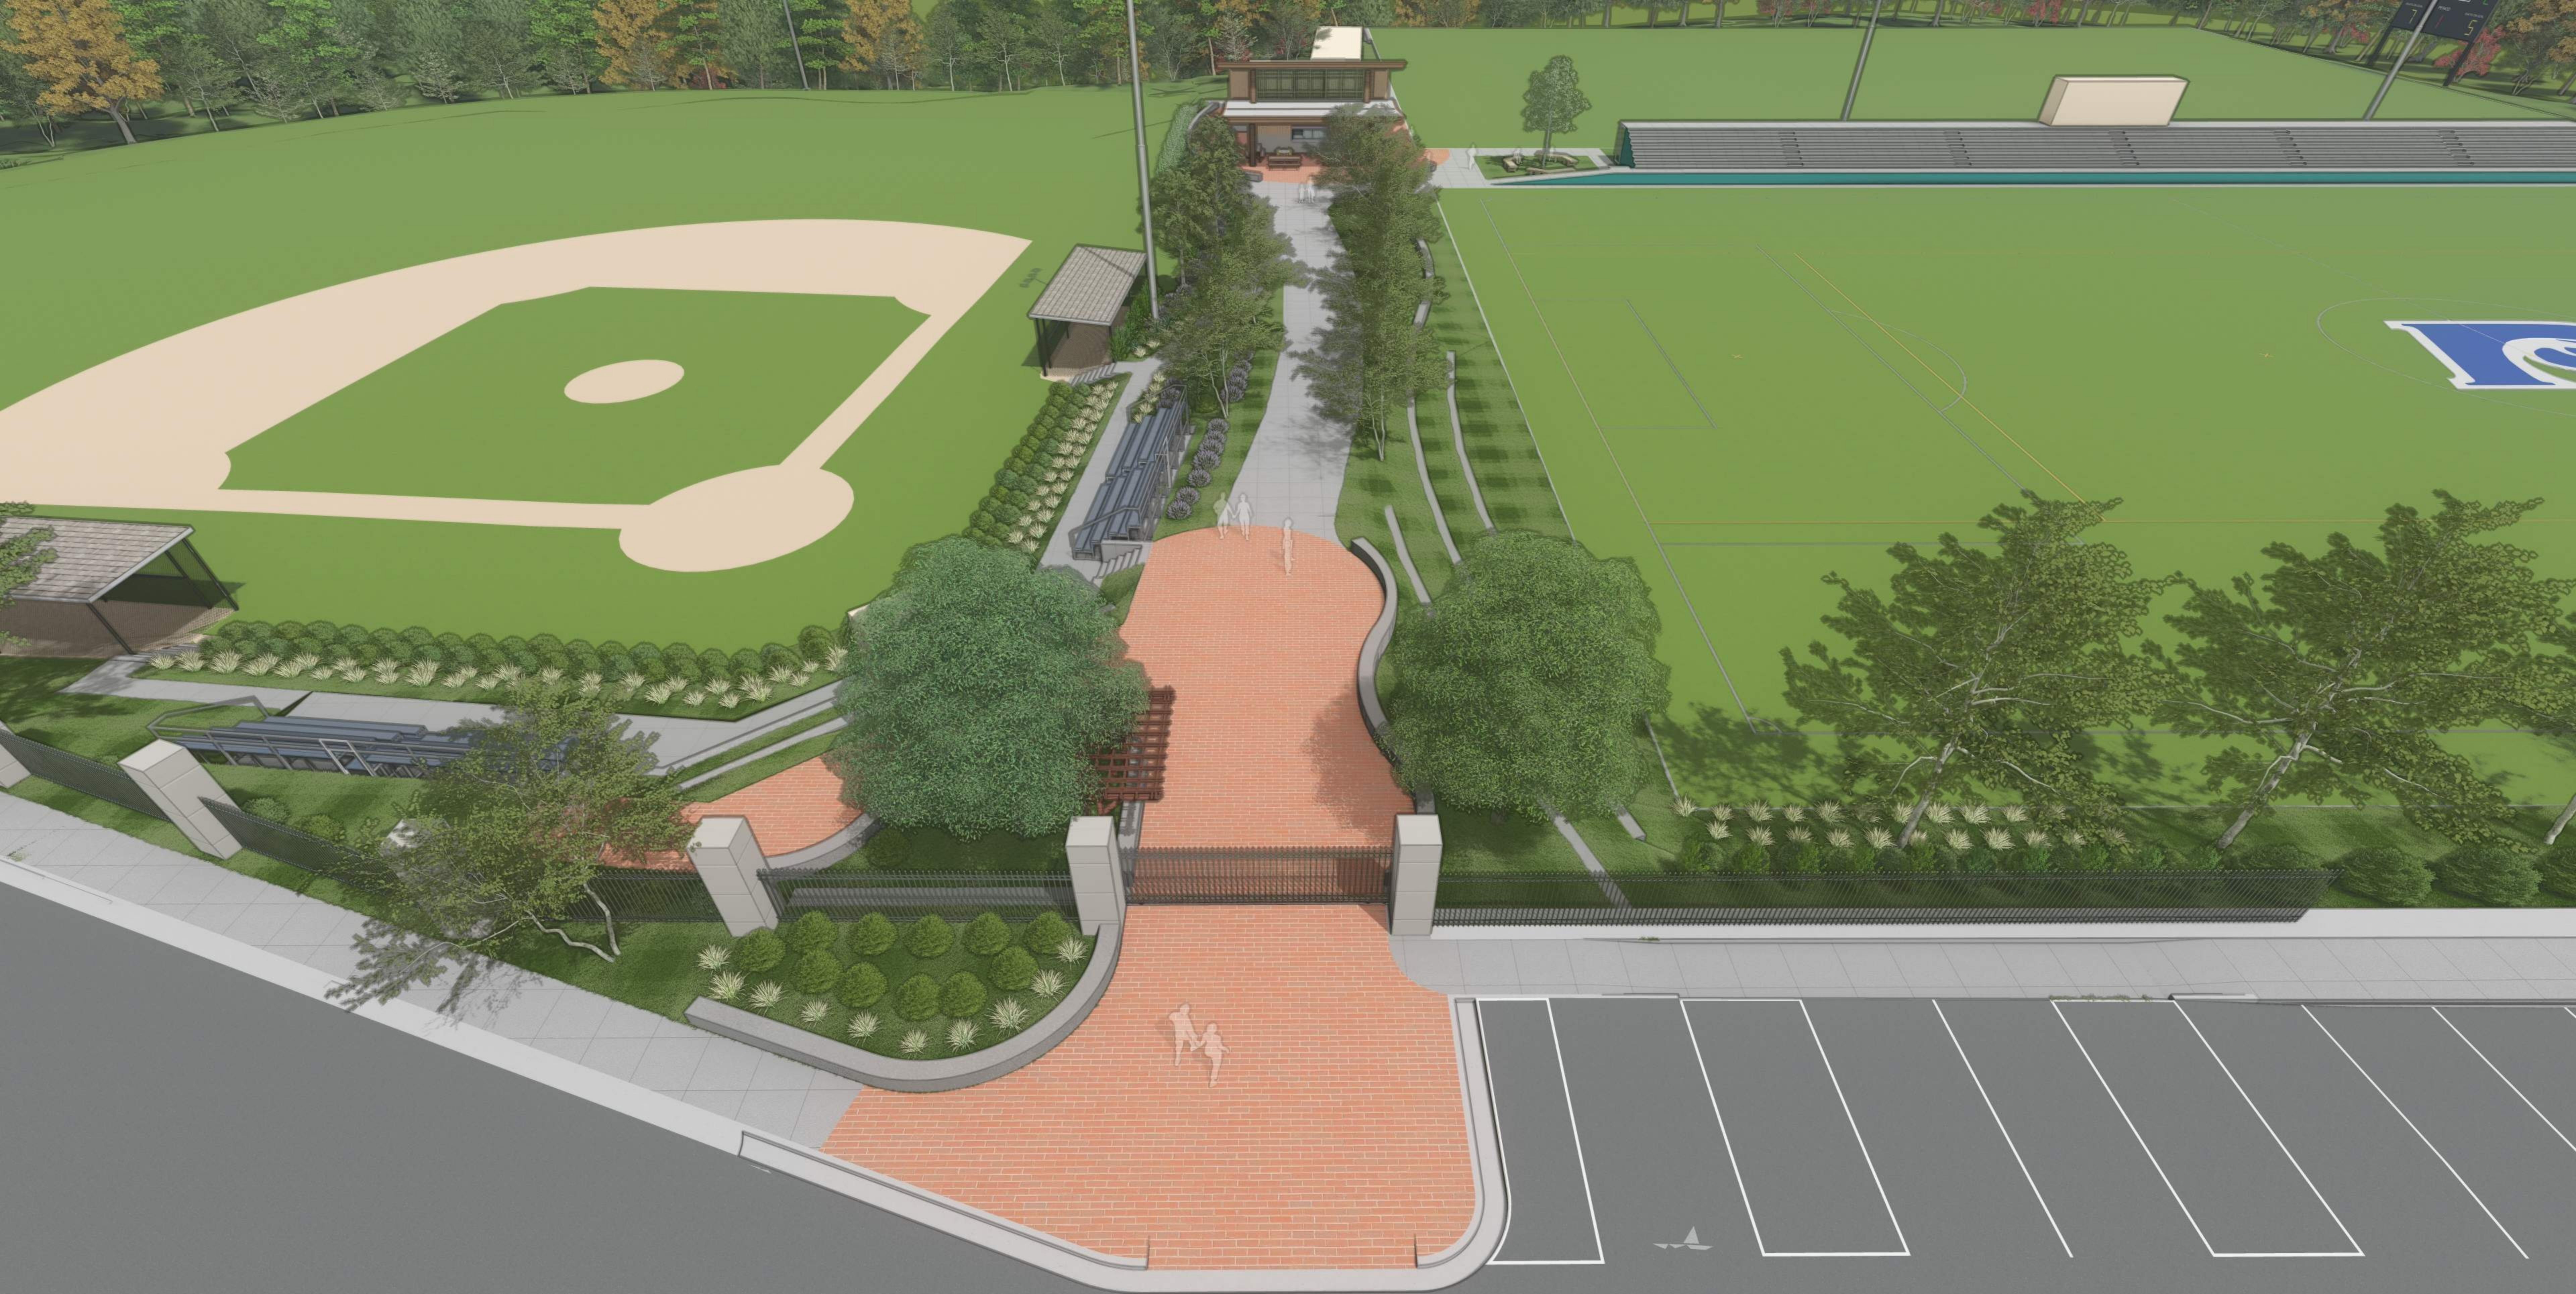





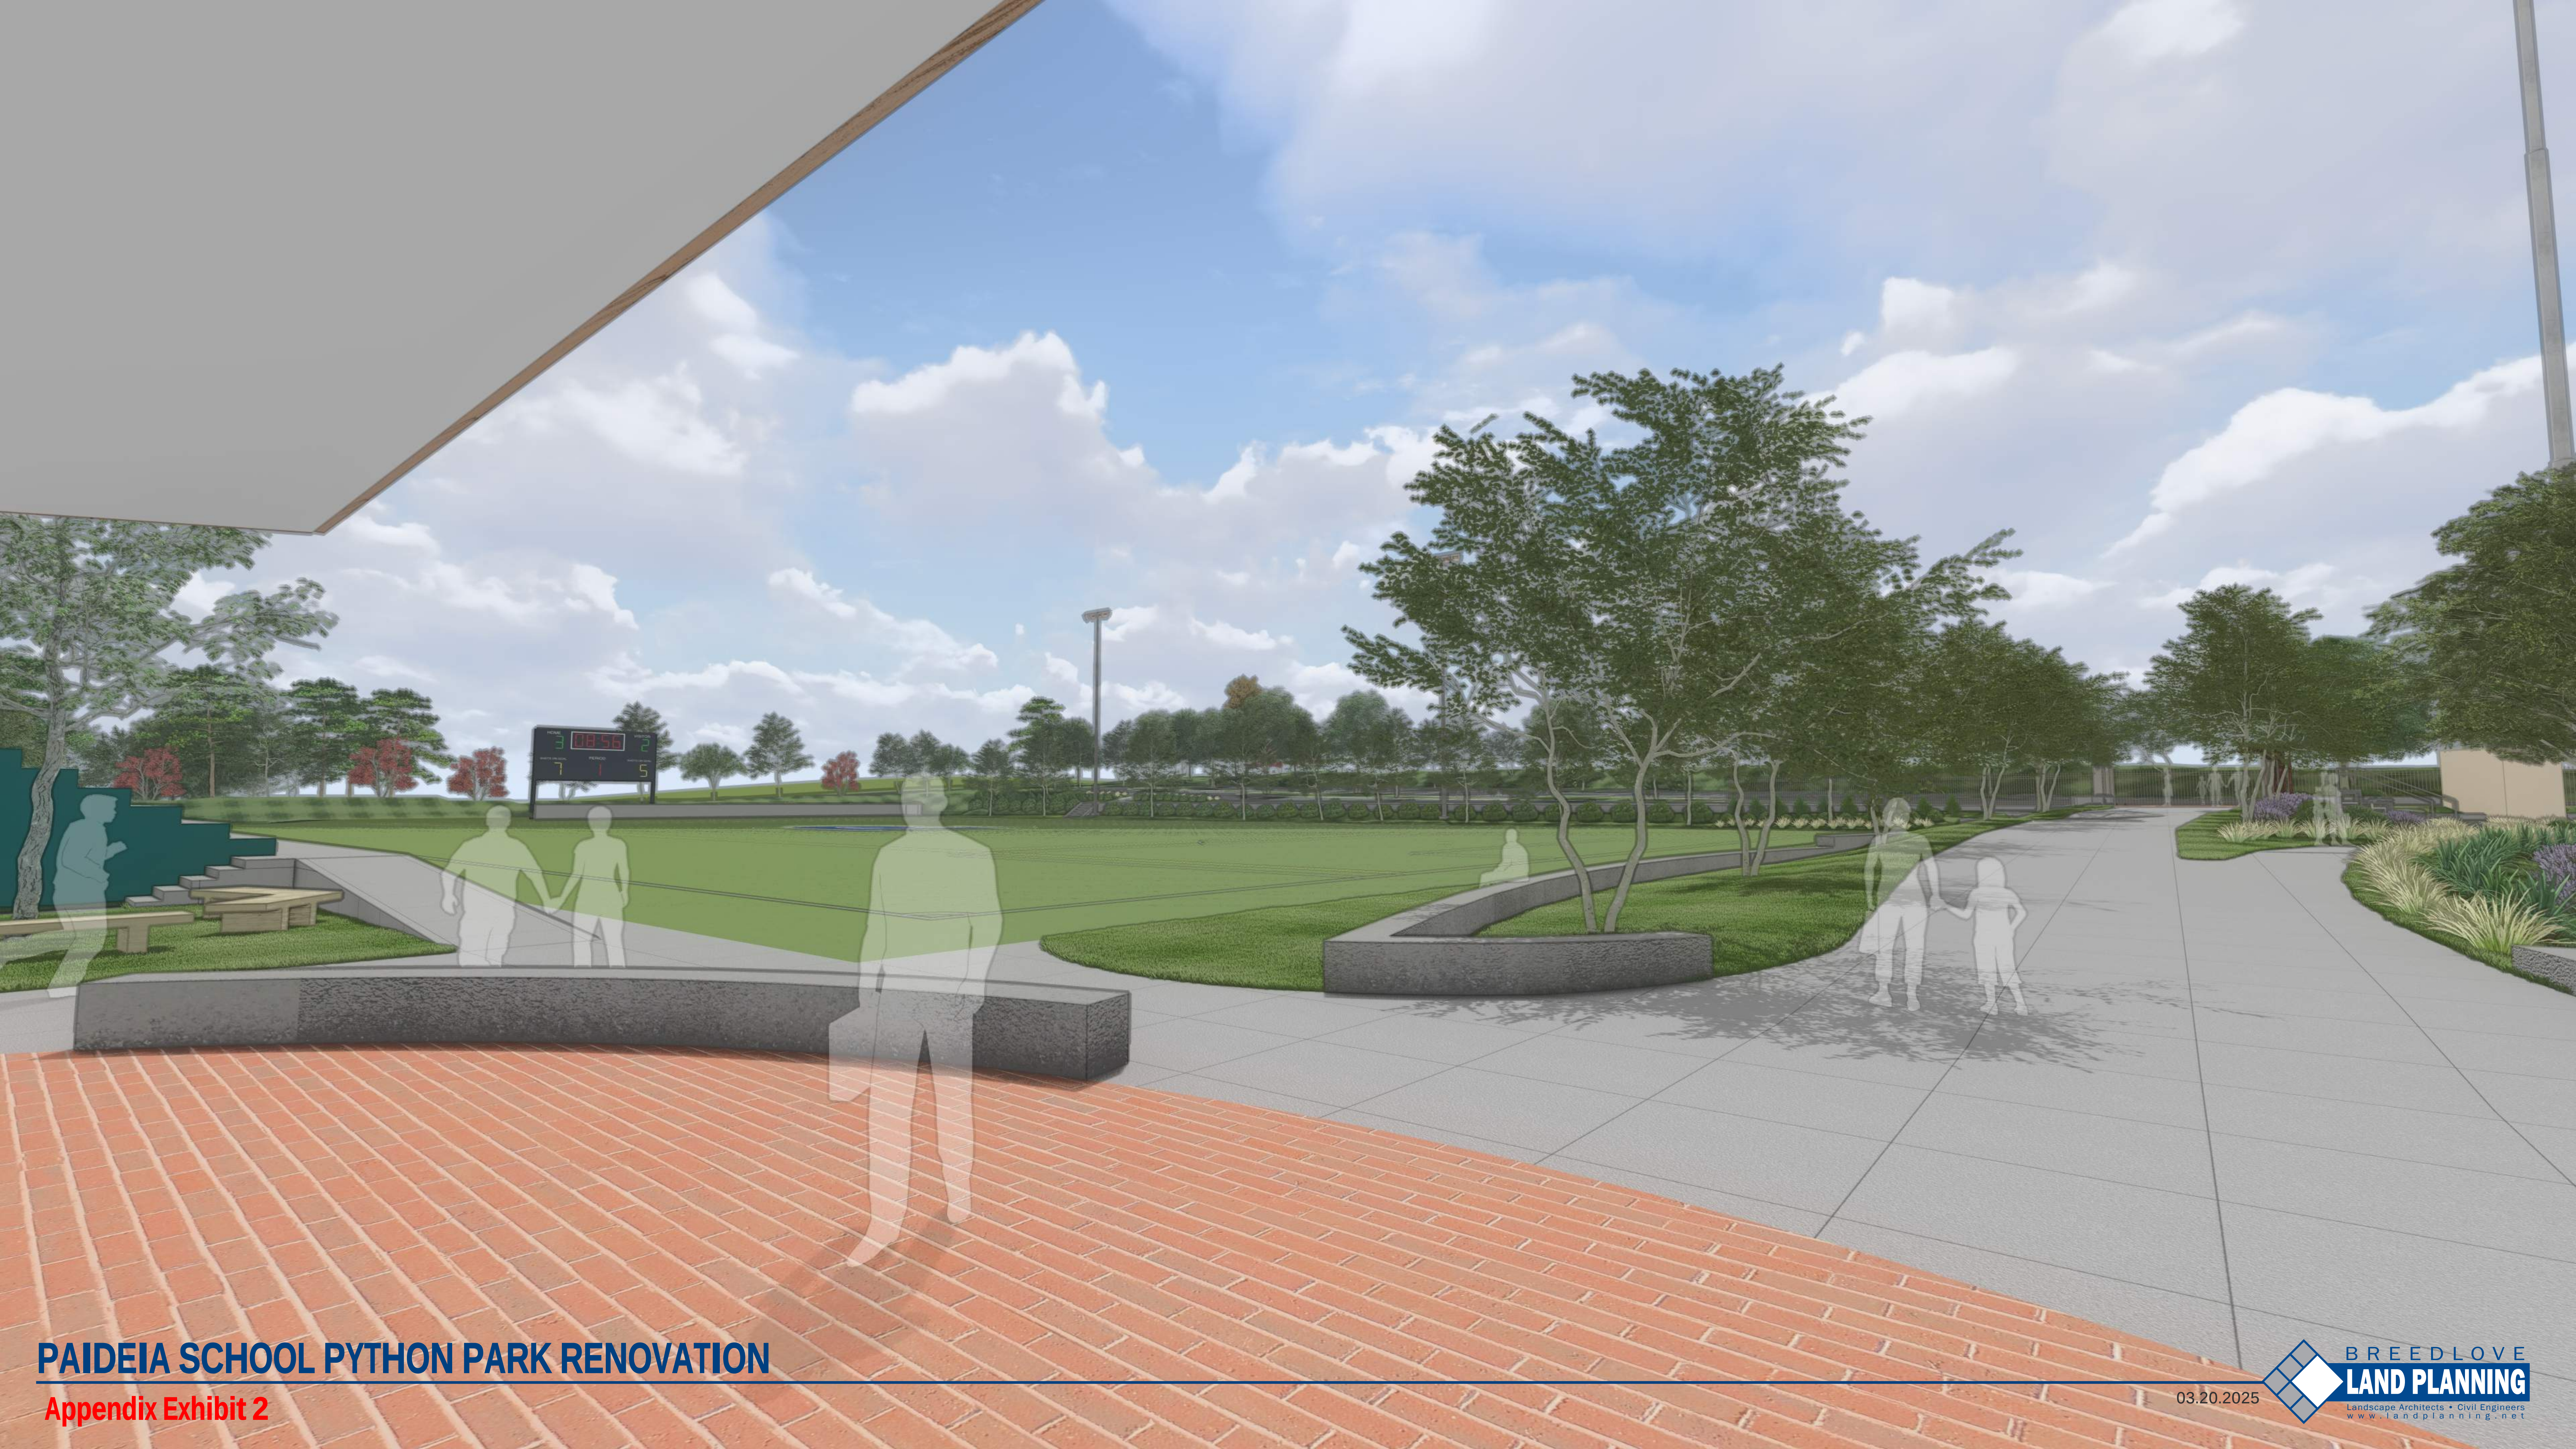

PAIDEIA SCHOOL PYTHON PARK RENOVATION


Appendix Exhibit 2

03.20.2025







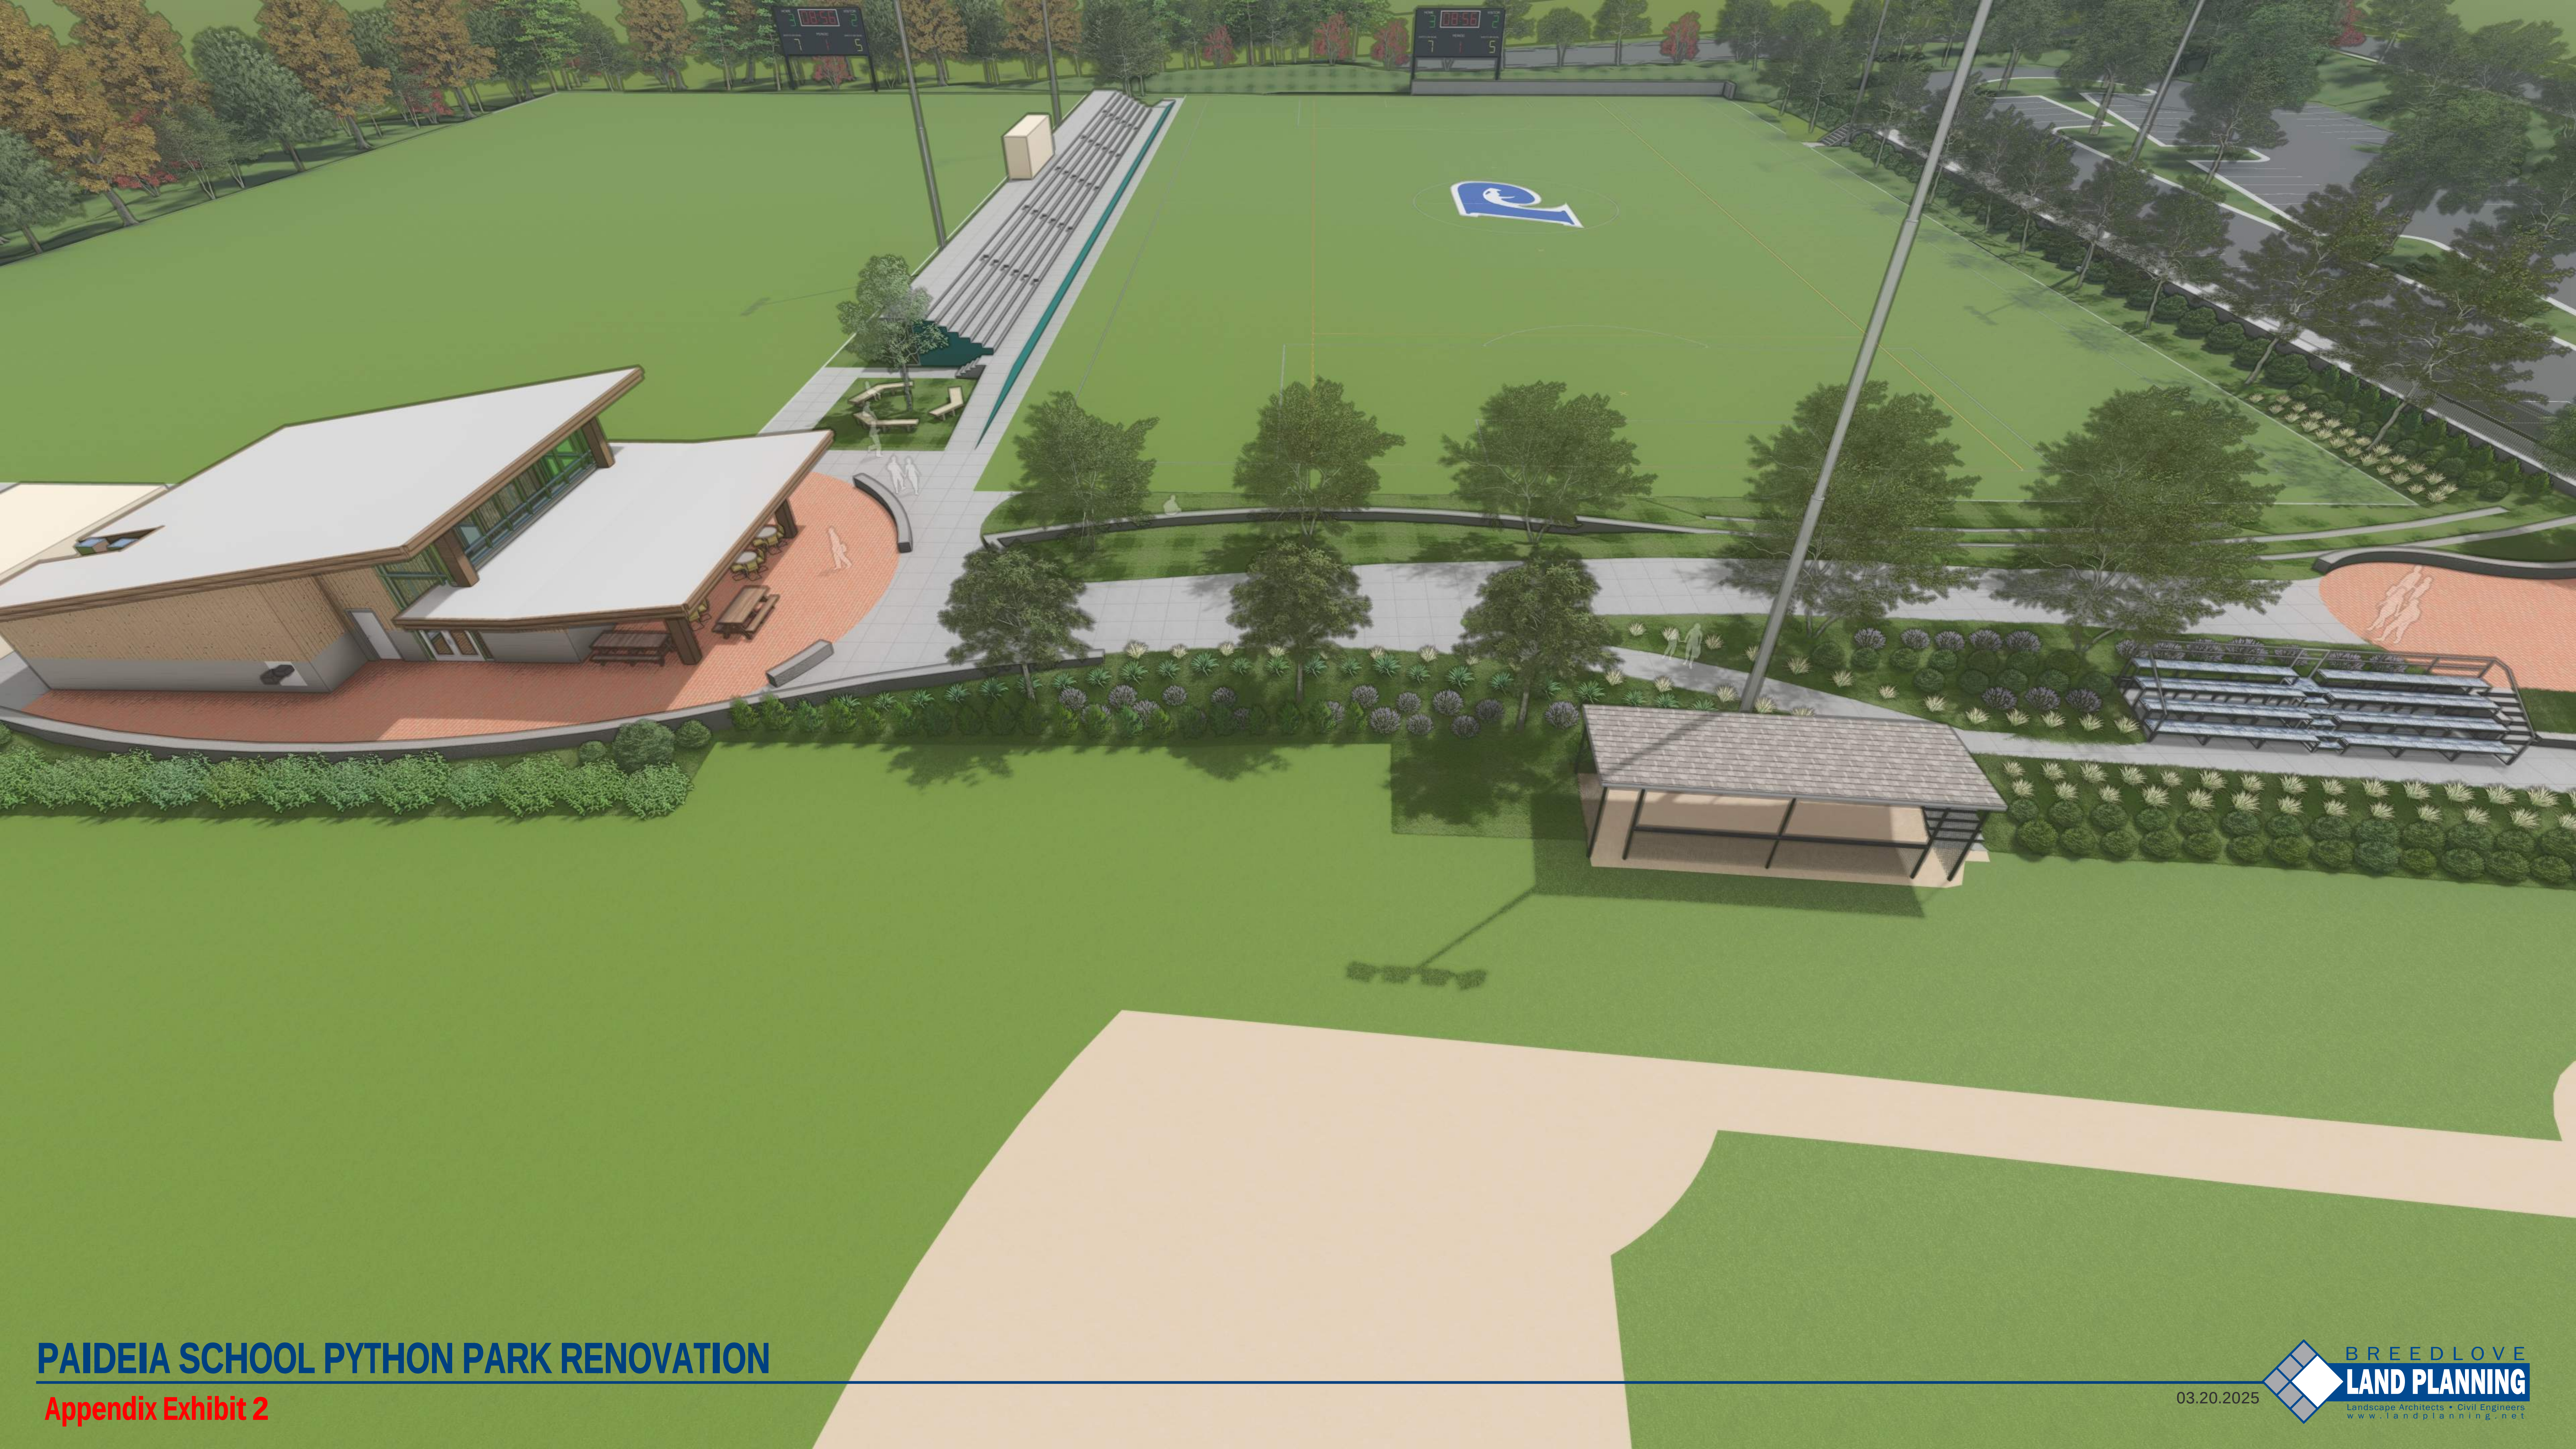



FOR:

PAIDEIA PYTHON PARK RENOVATION

1201 CLARENDON AVE., AVONDALE ESTATES, GA 30002

PREPARED FOR:

1509 S PONCE DE LEON AVE NE,
ATLANTA, GA 30307

24-HOUR LOCAL CONTACT RESPONSIBLE FOR EROSION, SEDIMENTATION, AND POLLUTION CONTROLS

NAME: 24HR CONTACT NAME COMPANY: 24HR COMPANY PHONE: 000.000.0000
LEVEL 1A CERTIFICATION 100000XXXXX EXPIRES: 00-00-0000

DEVELOPER/PRIMARY PERMITTEE
THE PAIDEIA SCHOOL
1509 S PONCE DE LEON AVE NE,
SUITE NUMBER
CONTACT: OWNER CONTACT NAME
PHONE: 000.000.0000

CIVIL ENGINEER & LANDSCAPE ARCHITECT
BREEDLOVE LAND PLANNING, INC.
15 SIMPSON ST NW
ATLANTA, GA 30308

LANDSCAPE ARCHITECT: ALAN WIECZYNSKI, PLA
PHONE: (770) 483-1173
EMAIL: ALANW@LANDPLANNING.NET

CIVIL ENGINEER: CHRISTIAN BOURGUILLON, P.E.
PHONE: (770) 483-1173

TOPOGRAPHIC SURVEY PREPARED BY
PATRIOT SURVEYING AND INFRASTRUCTURE (PSI)
205 CREEKSTONE RIDGE
WOODSTOCK, GA 30188
PHONE: 1.800.270.4229
SURVEY DATED: 11-06-2024

BLP JOB No. 24136

Sheet List Table

Sheet Number	Sheet Title
C000	SITE COVER SHEET
C001	SITE TOPOGRAPHICAL SURVEY SHEET 1 OF 2
C002	SITE TOPOGRAPHICAL SURVEY SHEET 2 OF 2
C100	SITE DEMOLITION PLAN
C200	SITE LAYOUT AND STAKING PLAN
C300	SITE GRADING PLAN
C310	SITE DRAINAGE PLAN
C500	SITE UTILITY PLAN
C700	SITE WORK CONSTRUCTION DETAILS SHEET 1 OF 2
C701	SITE WORK CONSTRUCTION DETAILS SHEET 2 OF 2

CONTRACTOR SHALL BE RESPONSIBLE FOR COMPACTION OF BACKFILL OF ALL UTILITY TRENCHES WITHIN SITE WORK LIMITS. THIS INCLUDES TRENCHES DUG AND BACKFILLED BY LOCAL UTILITIES, SUCH AS POWER, GAS, TELEPHONE, ETC. CONTRACTOR SHALL PROVIDE ADDITIONAL BACKFILL AND COMPACTION AS NECESSARY, IF SETTLEMENT OCCURS.

4. REGISTERED SURVEYOR'S SEAL.
5. DATE OF AS-BUILT SURVEY.
6. DETAIL OF OUTLET CONTROL STRUCTURE DEPICTING SIZE AND ELEVATION OF:
a) EMERGENCY OVERFLOW ELEVATION
b) WEIR(S) AND ORIFICE(S)
AND OTHER ELEMENTS.

CONTRACTOR SHALL CONSTRUCT UNDERGROUND DETENTION SYSTEM WITHIN 30-60-90 DAYS OF ARRIVAL ON SITE WITH CONSTRUCTION EQUIPMENT. THIS INCLUDES COMPLETE GRADING, STORM PIPE SYSTEM A-B-C, INSTALLATION OF GRASSING, EROSION CONTROL MATTING, AND STORM DRAIN OUTLET PROTECTION ASSOCIATED WITH UNDERGROUND DETENTION SYSTEM.

CONTRACTOR SHALL PROVIDE DETAILED POND POST-CONSTRUCTION (RECORD) DRAWINGS AS-BUILT WITH THE SUBMITTAL OF THE FINAL PLAN, OR TWO REVISIONS THEREOF, TO THE DESIGNER FOR REVIEW AND APPROVAL. THE POST-CONSTRUCTION CONDITIONS MAY BE VERIFIED OR CONFIRMED, CERTIFIED BY THE DESIGNER, BY THE CONTRACTOR, OR AN INDEPENDENT DESIGNER. THE POND OUTLET CONTROL STRUCTURE DETAIL USING SLOPE, PIPE SIZE, AND ELEVATION SHALL BE PROVIDED IN THE RECORD DRAWINGS. THE RECORD DRAWINGS PROVIDED A CERTIFIED HYDROLOGIC REPORT VERIFYING POND VOLUMES AND PEAK OUTFLOW FROM RESALVATION OF THE POND.

AS-BUILT SURVEY SHALL CONTAIN THE FOLLOWING: (TWO COPIES)

1. SPOT ELEVATIONS, PIPE SLOPE, AND PIPE SIZES FOR EACH BARREL, AND HEADWATER ELEVATION FOR EACH BARREL.
2. PROVIDE GENERAL HORIZONTAL LAYOUT OF STORAGE PILES AND OUTLET CONTROL STRUCTURE.
3. LOCATION OF POND IN RESPECT TO PROPERTY LINES, ROAD, RIGHT-OF-WAYS AND ADJACENT PROPERTIES.
4. REGISTERED SURVEYOR'S SEAL.
5. DATE OF AS-BUILT SURVEY.
6. ELEVATION OF THE OUTLET CONTROL STRUCTURE DEPictING SIZE AND ELEVATION OF BARRELS AND ORIFICES.
7. INLET AND OUTLET RPIES.
8. ELEVATION OF THE WATER GATE WATER QUALITY MEASURES ETC.
9. TOP ELEVATION OF BOX AND INLET.

AS-BUILT SURVEY SHALL CONTAIN THE FOLLOWING:

1. DATE OF SURVEY.
2. DATE OF STUDY.
3. DESIGN FLOOD RELEASE RATES AS INDICATED IN THE ORIGINAL DESIGN FOR ALL STORMS.
4. RELEASE VOLUMES AS INDICATED IN THE ORIGINAL STUDY FOR ALL STORMS.
5. CALCULATION SHOWING THE ACTUAL 2, 10, 25, AND 100 YEAR RELEASE RATES.
6. PONDING ELEVATION AND VOLUMES.
7. DRAINAGE MAP.
8. DETAIL OF OUTLET DEVICE SHOWING ALL ELEVATIONS AND DIMENSIONS.


THIS PROJECT INCLUDES THE RENOVATION OF THE EXISTING SOCCER FIELDS, REMOVAL OF STRUCTURES AND CONCRETE WALKS, BUILDING A FIELD FACILITY WITH A NEW FIELD HOUSE, REMOVE AND REPLACE THE EXISTING PATHWAYS, THE CONSTRUCTION OF AN UNDERGROUND DETENTION POND, BIORETENTION CELLS, INFILTRATION TRENCHES TO REDUCE THE IMPACT OF POST CONSTRUCTION STORMWATER DISCHARGES TO BE LESS THAN PRE-DEVELOPED CONDITIONS.

1. CONTRACTOR SHALL BE RESPONSIBLE TO SECURE THE SERVICES OF A PRIVATE UTILITY LOCATOR HIRING DURING THE ENTIRE COURSE OF CONSTRUCTION. CONTRACTOR SHALL PAY FOR SAID SERVICES.
2. CONTRACTOR SHALL IMMEDIATELY REPAIR ALL UTILITIES DAMAGED BY CONSTRUCTION ACTIVITIES AT NO ADDITIONAL COST TO THE OWNER.
3. THE UTILITIES SHOWN ARE SCHEMATIC AND FOR THE CONTRACTOR'S CONVENIENCE ONLY. THERE MAY BE OTHER UTILITIES NOT SHOWN ON THESE PLANS. PRIOR TO ANY CONSTRUCTION, THE CONTRACTOR SHALL VERIFY THE LOCATIONS SHOWN AND IT SHALL BE THE CONTRACTOR'S RESPONSIBILITY TO VERIFY THE LOCATIONS OF UTILITIES WITHIN THE LIMITS OF THE WORK. DAMAGE TO ANY UTILITIES NOT IDENTIFIED BY THE CONTRACTOR OR HIS NEW OPERATIONS SHALL BE IMMEDIATELY REPAIRED AT NO ADDITIONAL COST TO THE OWNER.
4. CONTRACTOR SHALL BE RESPONSIBLE FOR PROTECTION OF BACKFILL OF ALL UTILITY TRENCHES WITHIN SITE WORK LIMITS. THIS INCLUDES TRENCHES DUG AND BACKFILLED BY LOCAL UTILITIES SUCH AS POWER GAS TELEPHONE ETC. CONTRACTOR SHALL BE RESPONSIBLE FOR ANY ADDITIONAL BACKFILL AND PROTECTION AS NECESSARY, IF SETTLEMENT OCCURS.

1. DO NOT DUPLICATE DRAWINGS WITHOUT PERMISSION.
2. READ THE SPECIFICATIONS. THIS SET OF DRAWINGS AND SPECIFICATIONS DEFINE PROJECT SCOPE AND CONTRACT REQUIREMENTS. INDIVIDUAL SHEETS SEPARATED FROM THE SET MAY NOT ADEQUATELY REFLECT ALL INFORMATION NEEDED TO SUITABLY COVER CERTAIN ITEMS. DO NOT SEPARATE THIS SET OF DRAWINGS INTO INDIVIDUAL SHEETS.

GEORGIA811
www.Georgia811.com

GEORGIA LAW MANDATES THAT, BEFORE BEGINNING ANY MECHANIZED DIGGING OR EXCAVATION WORK, YOU MUST CONTACT GEORGIA 811 BY USING EREQUEST ON WWW.GEORGIA811.COM OR BY CALLING 811 OR 1-800-282-7411 AT LEAST 48 HOURS BUT NO MORE THAN 10 WORKING DAYS IN ADVANCE TO HAVE UTILITY LINES MARKED.

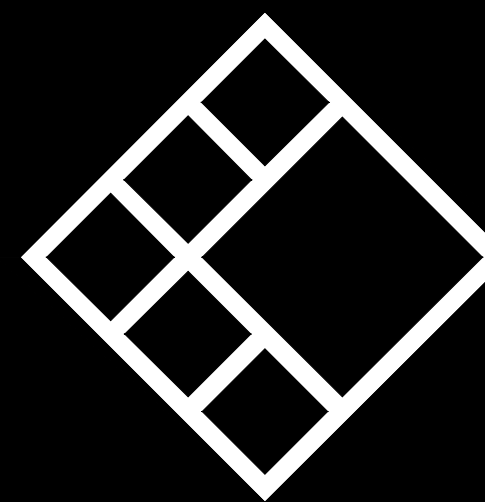

Phone: 770-483-1173

AD. BISHOP GA 30621

OF

Civil Engineers

Landscape Architects

Breedlove Land Planning, Inc.

IDEIA PYTHON PARK RENOVATION
1201 CLARENDON AVE.,
AVONDALE ESTATES, GA 30002

REVISIONS

No.	DATE	DESCRIPTION
1▶		
2▶		
3▶		
4▶		
5▶		

NOT RELEASED FOR
CONSTRUCTION

SUBMITTALS

No.	DATE	DESCRIPTION
1	03-21-2025	DCI APPLICATION
2		
3		
4		
5		
6		
7		
8		
9		
10		
11		
12		
13		
14		
15		

BLP, INC. PROJECT NO: 24136

DATE: 03-21-2025

CHECKED BY: CB

SITE COVER SHEET

C000

CONSULTANT

SEAL

ER SHEET TITLE

#133HS

VICINITY MAP: (NOT TO SCALE)



GENERAL NOTES:

1. THE TOPOGRAPHIC PORTION OF THIS PLAN AND ALL WORK ASSOCIATED WITH IT WAS PERFORMED BY PATRIOT SURVEYING & INFRASTRUCTURE PURSUANT TO A PROFESSIONAL SERVICES CONTRACT DATED OCTOBER 2024. THE BOUNDARY PORTION OF THIS PLAN AND ALL WORK ASSOCIATED WITH IT WAS PERFORMED BY PATRIOT SURVEYING & INFRASTRUCTURE PURSUANT TO A PROFESSIONAL SERVICES CONTRACT DATED FEBRUARY 2025.
2. THE TOPOGRAPHIC PLAN IS THE RESULT OF A FIELD SURVEY CONDUCTED BY PATRIOT SURVEYING & INFRASTRUCTURE BETWEEN OCTOBER 16 THRU OCTOBER 24, 2024. THE BOUNDARY PLAN IS THE RESULT OF A FIELD SURVEY CONDUCTED BY PATRIOT SURVEYING & INFRASTRUCTURE BETWEEN FEBRUARY 10, 2025 THRU FEBRUARY 11, 2025.
3. THE FIELD DATA UPON WHICH THIS SURVEY IS BASED HAS A CLOSURE OF ONE FOOT IN 42,323 FEET AN ANGULAR ERROR OF 1 SECOND PER ANGLE.
4. THIS PLAN HAS BEEN CALCULATED FOR CLOSURE AND IS FOUND TO BE ACCURATE WITHIN ONE FOOT IN 541,359 FEET.
5. ELEVATIONS SHOWN HEREON, IF ANY, ARE BASED ON THE NORTH AMERICAN VERTICAL DATUM OF 1988 (NAVD 88) (GEOID18).
6. THIS SURVEY IS RELATIVE TO THE GEORGIA STATE PLANE COORDINATE SYSTEM, GEORGIA WEST AS REFERENCED TO NAD83(2011) HORIZONTAL.
7. BEARINGS AND COORDINATES FOR WERE DERIVED FROM NETWORK ADJUSTED REAL TIME KINETIC MEASUREMENTS USING A TRIMBLE R12 GPS RECEIVER. THE GPS SURVEY INCLUDED REDUNDANT MEASUREMENTS WITH POSITIONAL ACCURACY BETTER THAN 0.05'.
8. ANGULAR AND LINEAR MEASUREMENTS WERE MADE USING A TRIMBLE SS TOTAL STATION.
9. THIS PROPERTY IS NOT LOCATED WITHIN A F.E.M.A (FEDERAL EMERGENCY MANAGEMENT ASSOCIATION) FLOOD HAZARD ZONE AS PER F.I.R.M. (FLOOD INSURANCE RATE MAP) 13089C0069J, PANEL 069 FOF 089, WITH AN EFFECTIVE DATE OF MAY 16, 2013, DEKALB COUNTY, GEORGIA.
10. FLOOD HAZARD INFORMATION SHOWN HEREON OBTAINED VIA ONLINE FROM THE NATIONAL FLOOD HAZARD LAYER (NFHL) VIEWER. (https://www.fema.gov/flood-maps/national-flood-hazard-layer)
11. A SUBSURFACE UTILITY INVESTIGATION HAS BEEN PERFORMED BY PATRIOT SURVEYING & INFRASTRUCTURE PLLC. THIS INFORMATION IS PROVIDED FOR DESIGN PURPOSES ONLY AND STATE 811 SHOULD BE CONTACTED PRIOR TO COMMENCING ANY EXCAVATION. (800-282-7411).
 - a. UTILITIES NOTED AS "SUE D" WERE DERIVED FROM EXISTING RECORDS AND ORAL RECOLLECTIONS.
 - b. UTILITIES NOTED AS "SUE C" WERE OBTAINED BY MATCHING THE "SUE D" INFORMATION TO THE ABOVE GROUND, VISIBLE, EVIDENCE OF THE UTILITY.
 - c. UTILITIES NOTED AS "SUE B" WERE OBTAINED BY MATCHING THE "SUE C & D" INFORMATION TO MARKINGS PLACED BY GEOPHYSICAL METHODS TO DETERMINE THE HORIZONTAL LOCATION OF THE UTILITY.
 - d. THE ACCURACY OF SUBSURFACE UTILITY LOCATION IS LIMITED TO THE CONDUCTIVITY OF THE UTILITY BEING LOCATED. UTILITIES MAY BE ENCOUNTERED THAT ARE NOT A PART OF THIS SURVEY.
13. THIS SURVEY WAS PREPARED FOR THE EXCLUSIVE USE OF THE PERSON, PERSONS, OR ENTITY NAMED IN THE TITLE BLOCK. THIS SURVEY DOES NOT EXTEND TO ANY UNNAMED PERSON, PERSONS, OR ENTITY WITH THE EXPRESSED CERTIFICATION BY THE SURVEYOR NAMING SAID PERSON, PERSONS OR ENTITY.

LEGEND:


PIPE	
COMPUTED POINT	
REBAR	
UTILITY POLE	
SQUARE CATCH BASIN	
CURB INLET/HEADWALL	
LIGHT POST	
TRANSFORMER	
SEWER CLEAN-OUT	
SEWER MANHOLE	
IRRIGATION CONTROL BOX	
IRRIGATION SHUT-OFF	
HYDRANT	
DIRECTION ARROW SYMBOL	
HANDICAPPED SYMBOL	
CONTROL	
FENCE POST	
GATE POST	
SINGLE POST SIGN	
CONIFEROUS TREE	
DECIDUOUS TREE	
ADJACENT LOT LINE	
ADJACENT R.O.W. LINE	
COMPILED BOUNDARY LINE	
STORM DRAIN LINE	SD
ELECTRIC LINE (SUE LEVEL B)	E(B)
WATER LINE (SUE LEVEL B)	W(B)
SANITARY SEWER LINE	SS
OVERHEAD WIRE	OHW
PAINT STRIPING	
CURBING	
EDGE OF PAVEMENT	
BUILDING	
METAL FENCE	
MAJOR CONTOUR	
MINOR CONTOUR	
EDGE OF CONCRETE	
EDGE OF RETAINING WALL	



Know what's below.
Call before you dig.

ALL THE IMPROVEMENTS & FACILITIES AND UTILITIES, ABOVE GROUND AND UNDERGROUND SHOWN HEREIN WERE PLOTTED FROM AVAILABLE INFORMATION AND DO NOT NECESSARILY REFLECT THE ACTUAL EXISTENCE. NONEXISTENCE, ELEVATION, SIZE, TYPE, NUMBER OR LOCATION OF THESE OR OTHER IMPROVEMENTS, FACILITIES, OR UTILITIES. THE GENERAL CONTRACTOR AND/OR OWNER SHALL BE RESPONSIBLE FOR VERIFYING THE ACTUAL LOCATION & ELEVATION OF ALL IMPROVEMENTS, FACILITIES, & UTILITIES, SHOWN OR NOT SHOWN, AND SAID IMPROVEMENTS, FACILITIES, & UTILITIES SHALL BE LOCATED IN THE FIELD PRIOR TO ANY GRADING, EXCAVATION OR CONSTRUCTION OF ANY IMPROVEMENTS.

CALL GEORGIA ONE-CALL, 811 OR 1-800-282-7411

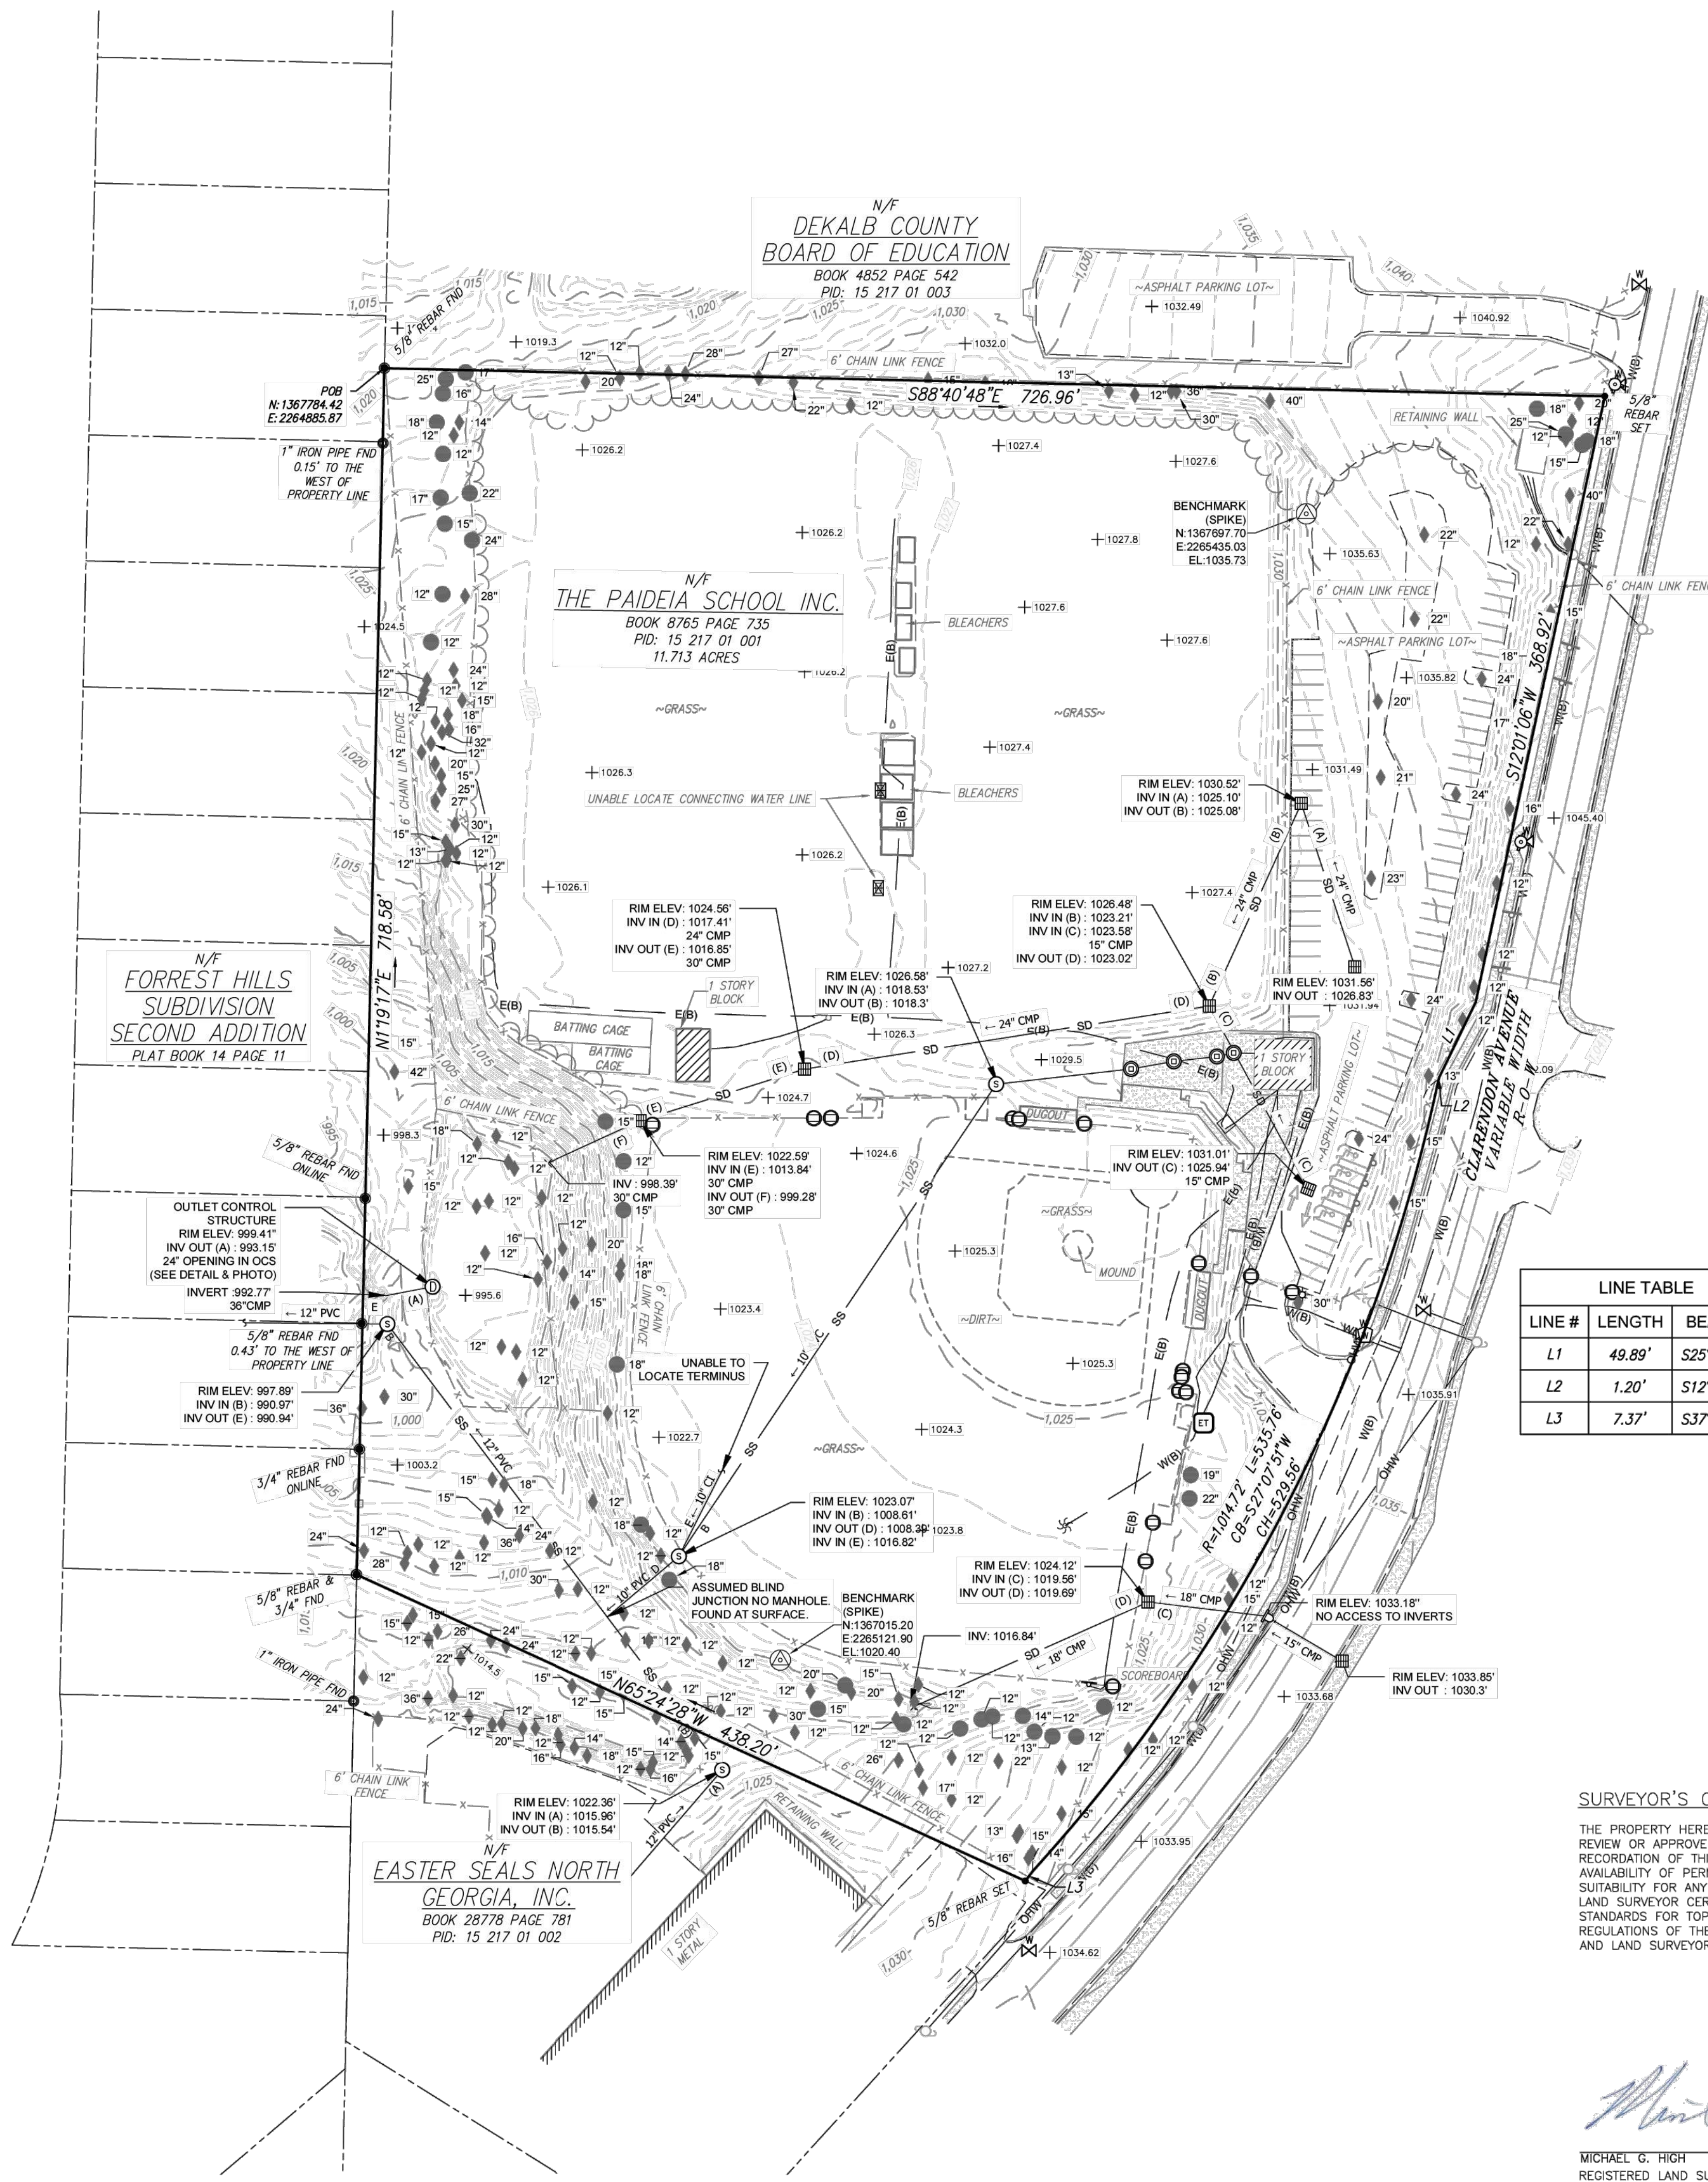

LINE TABLE		
LINE #	LENGTH	BEARING
L1	49.89'	S25°56'06"W
L2	1.20'	S12°01'06"W
L3	7.37'	S37°39'58"W

SURVEYOR'S CERTIFICATE:


THE PROPERTY HEREON LIES COMPLETELY WITHIN A JURISDICTION WHICH DOES NOT REVIEW OR APPROVE ANY PLATS OR THIS TYPE OF PLAT PRIOR TO RECORDING. RECORDATION OF THIS PLAT DOES NOT IMPLY APPROVAL OF ANY LOCAL JURISDICTION, AVAILABILITY OF PERMITS, COMPLIANCE WITH LOCAL REGULATIONS OR REQUIREMENTS, OR SUITABILITY FOR ANY USE OR PURPOSE OF THE LAND. FURTHERMORE, THE UNDERSIGNED LAND SURVEYOR CERTIFIES THAT THIS PLAT COMPLIES WITH THE MINIMUM TECHNICAL STANDARDS FOR TOPOGRAPHIC SURVEYS IN GEORGIA AS SET FORTH IN THE RULES AND REGULATIONS OF THE GEORGIA BOARD OF REGISTRATION FOR PROFESSIONAL ENGINEERS AND LAND SURVEYORS AND AS SET FORTH IN O.G.C.A. SECTION 15-6-67.

Michael G. High

MICHAEL G. HIGH
REGISTERED LAND SURVEYOR
NO. 2985 - STATE OF GEORGIA

OCS DETAIL & PHOTO

NOT TO SCALE

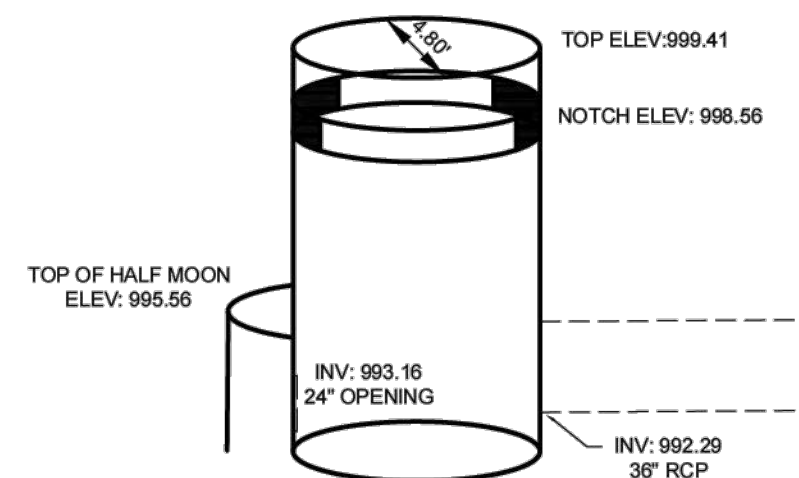

PREPARED FOR:
THE PADIA SCHOOL INC.
1500 S FENCE DE LEON AVENUE, ATLANTA, GA 30307

PATRIOT SURVEYING & INFRASTRUCTURE

TOPOGRAPHIC SURVEY
OF PROPERTY LOCATED ON
**121 CLARENDON AVENUE,
AVONDALE ESTATES,
DEKALB COUNTY,
STATE OF GEORGIA**

APPROVED FOR SUBMITTAL
DATE: 11-06-24
BY: [Signature]

REVISIONS:

NO. DATE DESCRIPTION

1 11-06-24

2 11-06-24

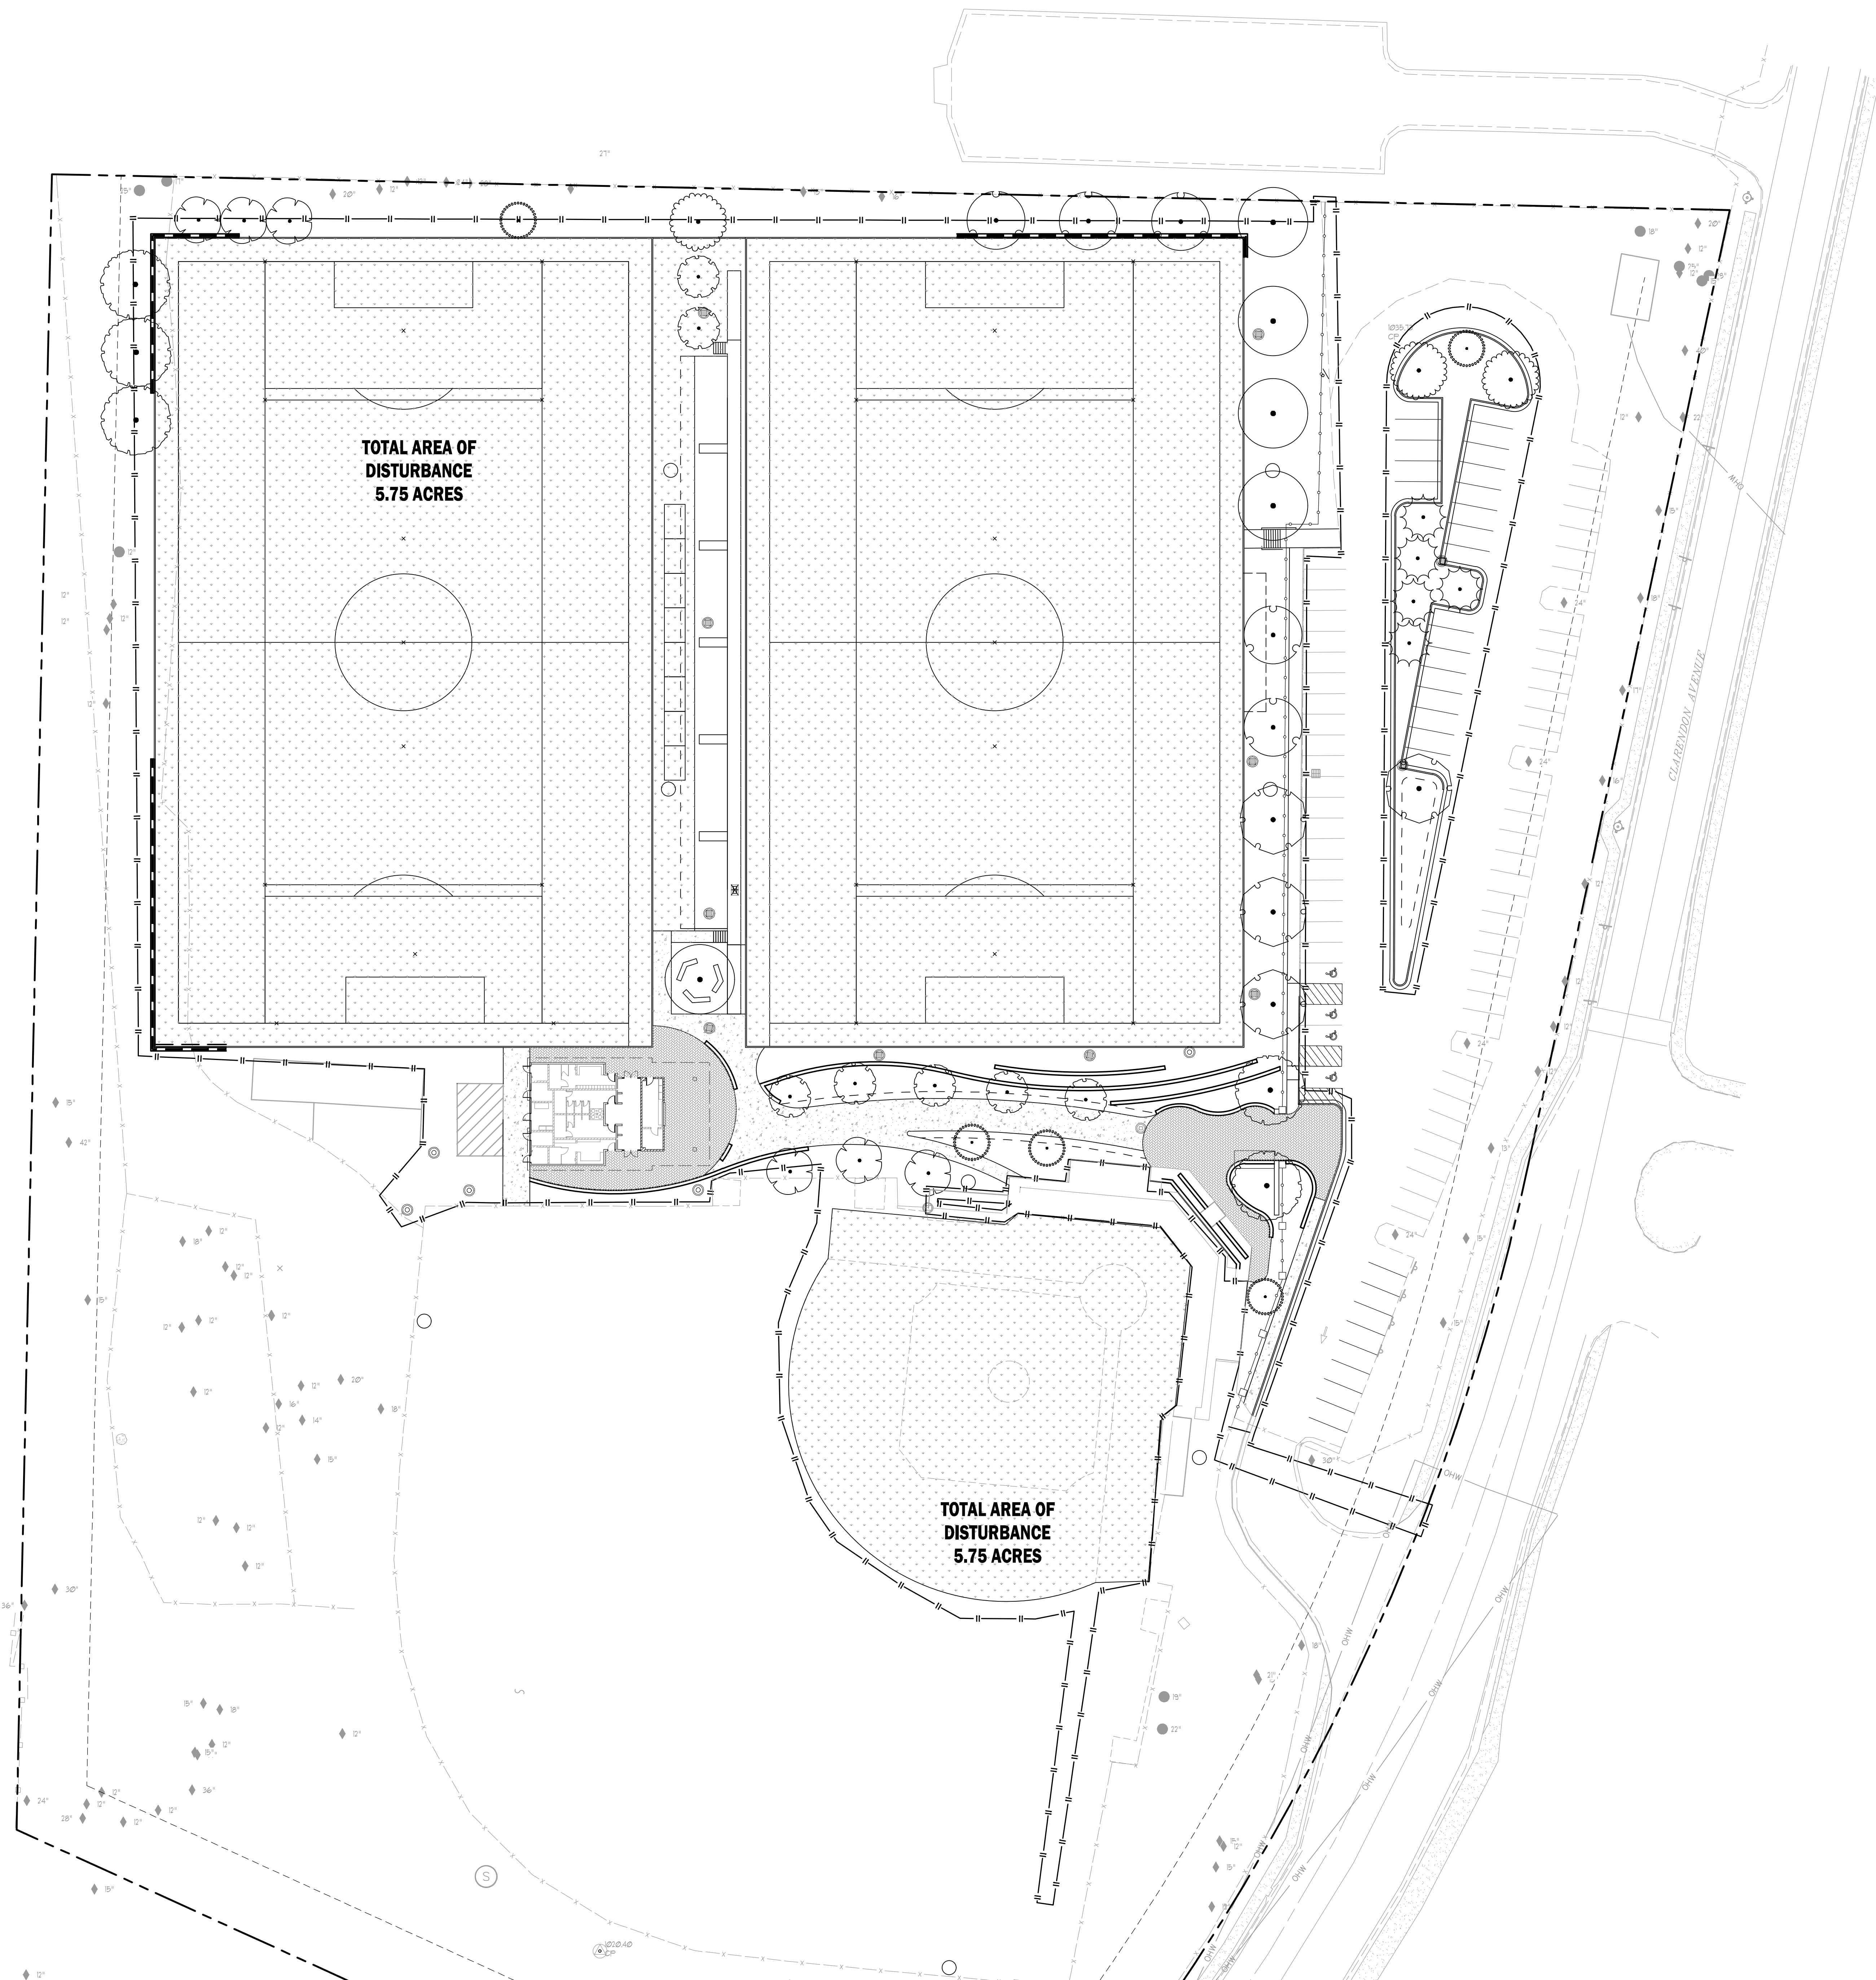


UTILITY LOCATION NOTES

1. CONTRACTOR SHALL BE RESPONSIBLE TO SECURE THE SERVICES OF A PRIVATE UTILITY LOCATOR FIRM DURING THE ENTIRE COURSE OF CONSTRUCTION. CONTRACTOR SHALL PAY FOR SAID SERVICES.

2. CONTRACTOR SHALL IMMEDIATELY REPAIR ALL UTILITIES DAMAGED BY CONSTRUCTION ACTIVITIES, AT NO ADDITIONAL COST TO THE OWNER.

3. THE UTILITIES SHOWN ARE SCHEMATIC AND FOR THE CONTRACTOR'S CONVENIENCE ONLY. THERE MAY BE OTHER UTILITIES NOT SHOWN ON THESE PLANS. THE DESIGN PROFESSIONAL ASSUMES NO RESPONSIBILITY FOR THE LOCATIONS SHOWN AND IT SHALL BE THE CONTRACTOR'S RESPONSIBILITY TO VERIFY THE LOCATIONS OF UTILITIES WITHIN THE LIMITS OF THE WORK. DAMAGE TO EXISTING UTILITIES BY THE CONTRACTOR FROM HIS/HER OPERATIONS SHALL BE IMMEDIATELY REPAIRED AT NO ADDITIONAL COST TO THE OWNER.

4. CONTRACTOR SHALL BE RESPONSIBLE FOR COMPACTION OF BACKFILL OF ALL UTILITY TRENCHES WITHIN SITE WORK LIMITS. THIS INCLUDES TRENCHES DUG AND BACKFILLED BY LOCAL UTILITIES SUCH AS POWER, GAS, TELEPHONE, ETC. CONTRACTOR SHALL PROVIDE ADDITIONAL BACKFILL AND COMPACTION AS NECESSARY, IF SETTLEMENT OCCURS.

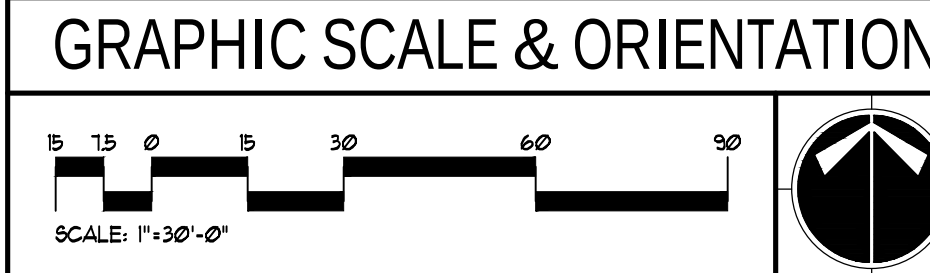

DO NOT BREAK OR DUPLICATE

1. DO NOT DUPLICATE DRAWINGS WITHOUT PERMISSION.

2. READ THE SPECIFICATIONS. THIS SET OF DRAWINGS AND SPECIFICATIONS DEFINE PROJECT SCOPE AND CONTRACT REQUIREMENTS. INDIVIDUAL SHEETS SEPARATED FROM THE SET MAY NOT ADEQUATELY REFLECT ALL INFORMATION NEEDED TO SUITABLY COVER CERTAIN ITEMS. DO NOT SEPARATE THIS SET OF DRAWINGS INTO INDIVIDUAL SHEETS.

CALL BEFORE YOU DIG

GEORGIA811
www.Georgia811.com

GEORGIA LAW MANDATES THAT, BEFORE BEGINNING ANY MECHANIZED DIGGING OR EXCAVATION WORK, YOU MUST CONTACT GEORGIA 811 BY USING REQUEST ON WWW.GEORGIA811.COM OR BY CALLING 811 OR 1-800-281-4111 AT LEAST 48 HOURS BUT NO MORE THAN 10 WORKING DAYS IN ADVANCE TO HAVE UTILITY LINES MARKED.

REVISIONS		
No.	DATE	DESCRIPTION
1	03-21-2025	DCI APPLICATION
2		
3		
4		
5		
6		
7		
8		
9		
10		
11		
12		
13		
14		
15		

NOT RELEASED FOR CONSTRUCTION

SUBMITTALS		
No.	DATE	DESCRIPTION
1	03-21-2025	DCI APPLICATION
2		
3		
4		
5		
6		
7		
8		
9		
10		
11		
12		
13		
14		
15		

BLP, INC. PROJECT NO: 24136

DATE: 03-21-2025


DRAWING BY: XXX

CHECKED BY: CB

OVERALL SITE PLAN

C050

SHEET#

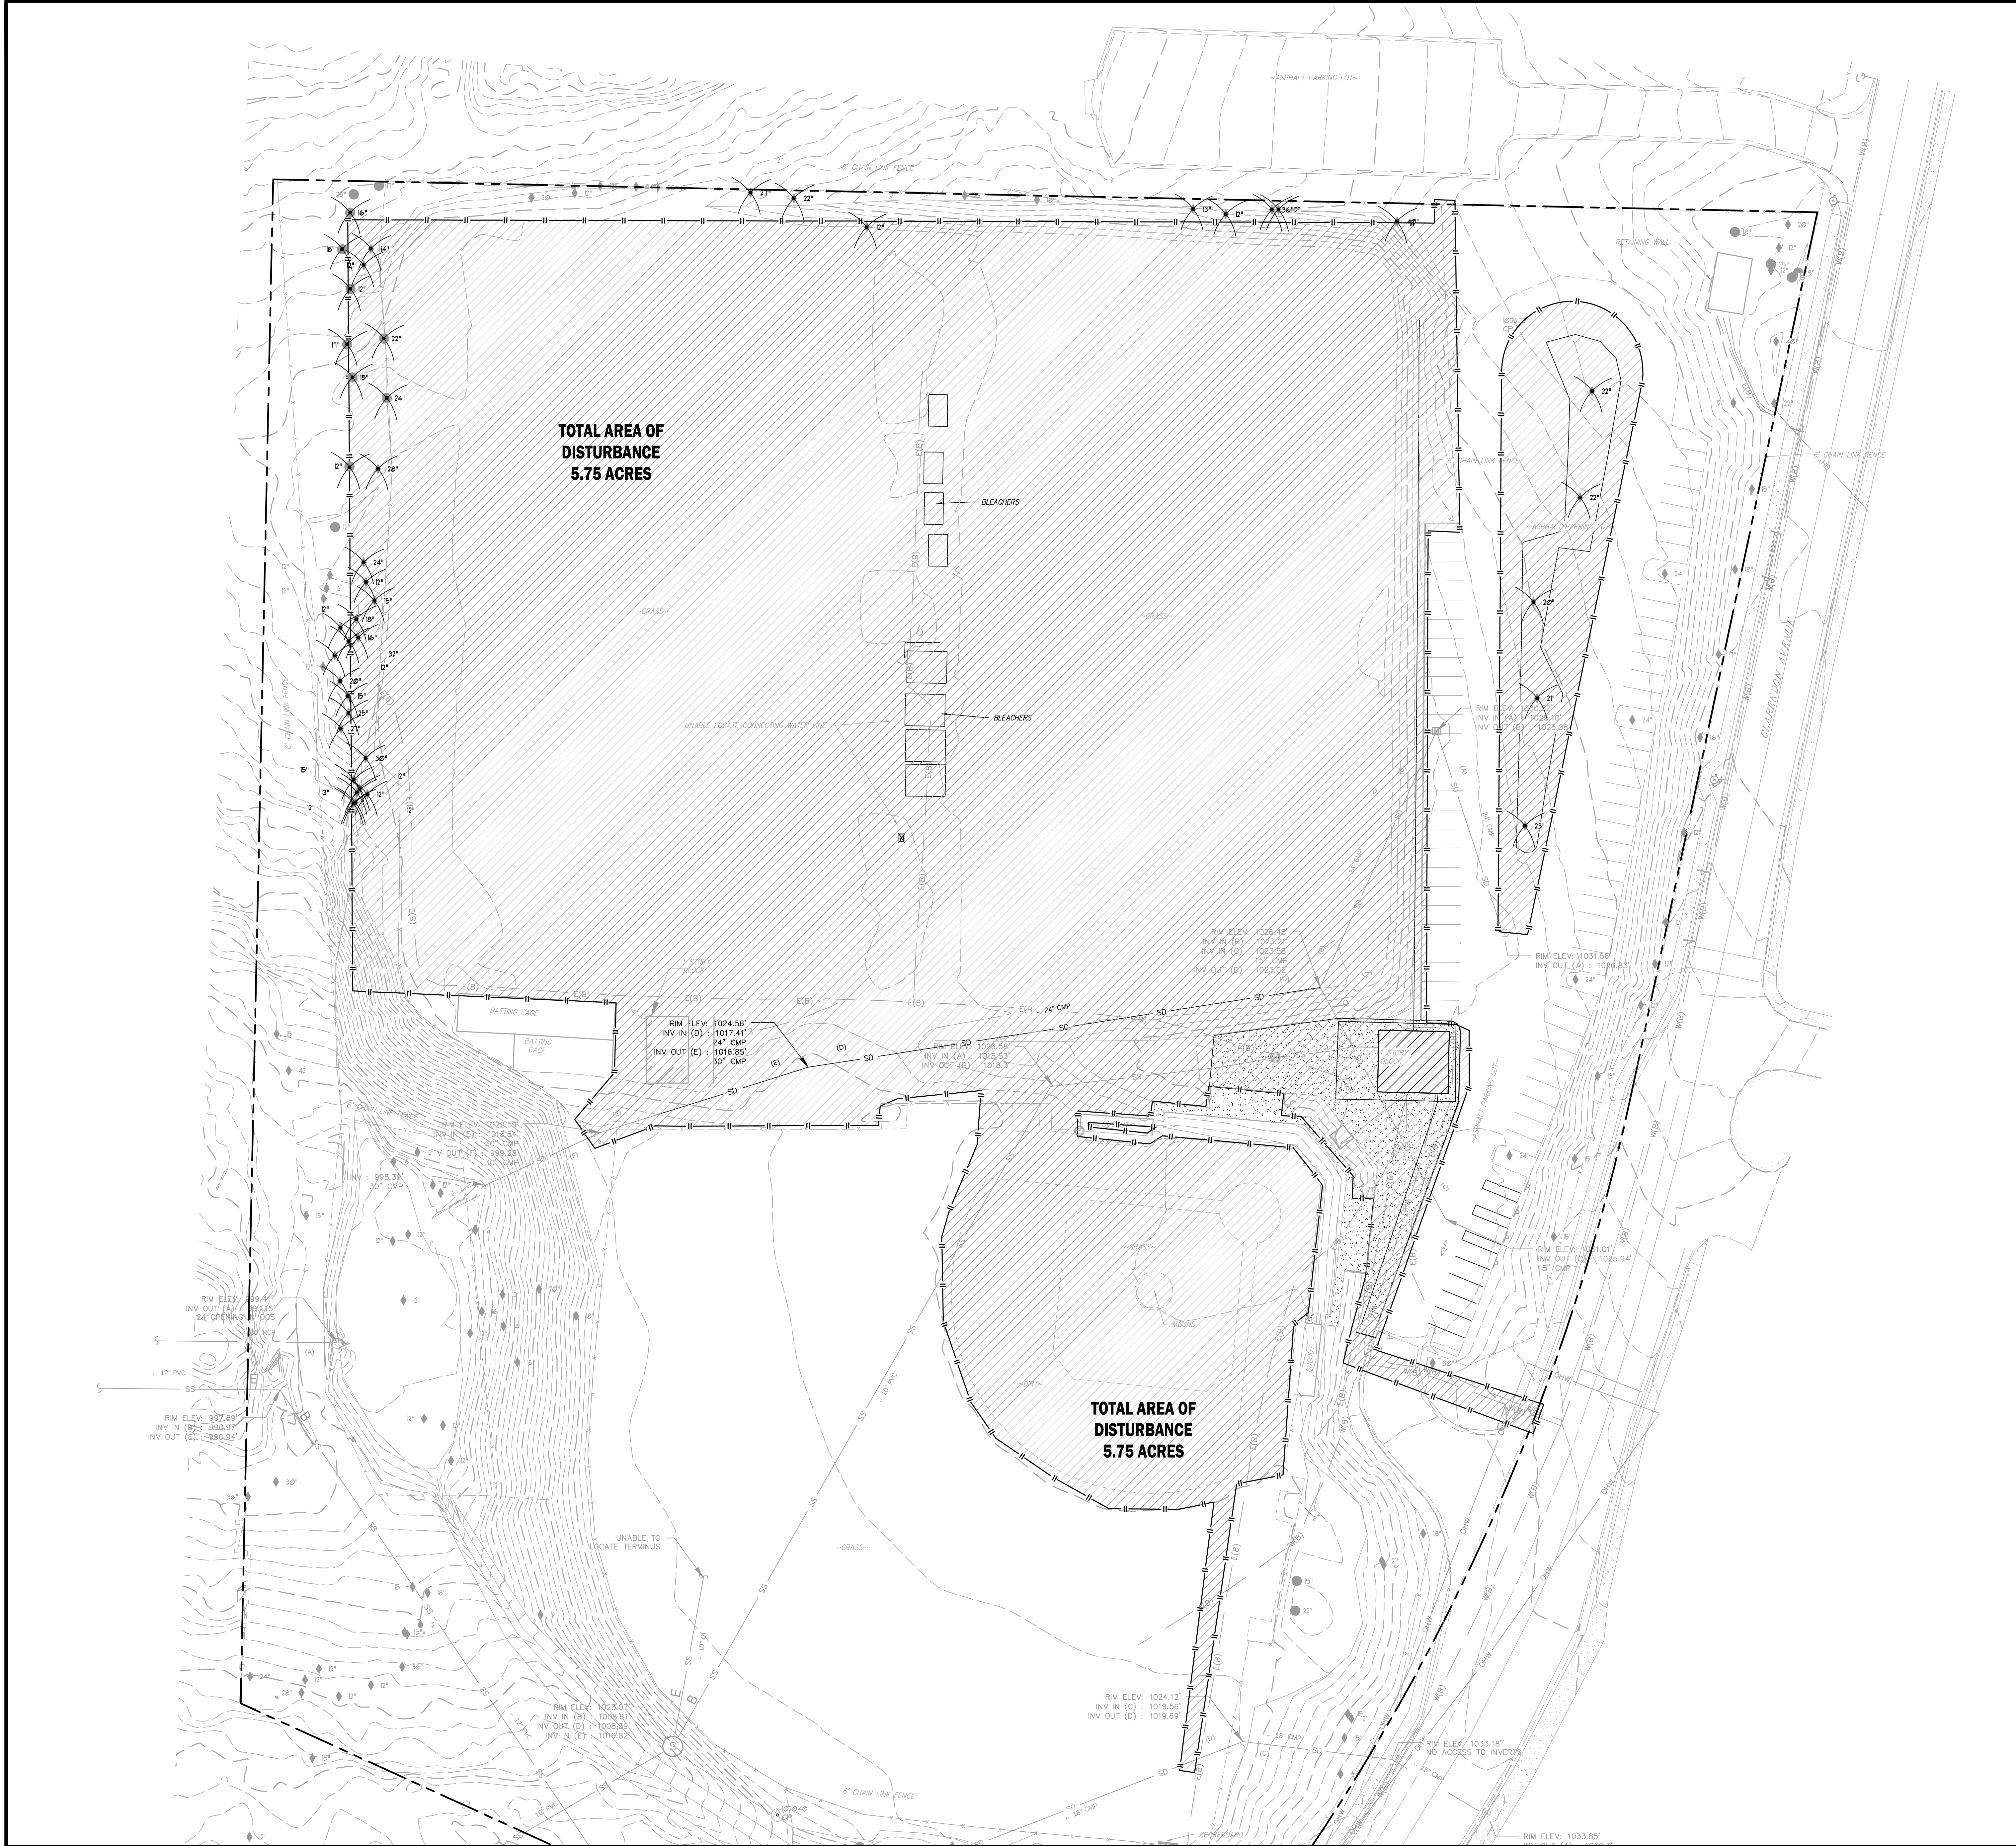

GENERAL DEMOLITION NOTES

- CONTRACTOR SHALL REFER TO PHASING SECTION OF THE SPECIFICATIONS. ALL DEMOLITION SHALL BE COORDINATED WITH PHASING.
- WORK DONE AHEAD OF SEQUENCE OR FOR TEMPORARY PROVISIONS SHALL HAVE EXISTING DISTURBED SURFACES PATCHED TO MATCH ORIGINAL CONDITIONS UNTIL NEW CONSTRUCTION REPLACES SUCH REPAIRS OR MODIFICATIONS.
- CONTRACTOR SHALL PROVIDE NECESSARY EROSION CONTROL MEASURES DURING THE DEMOLITION PHASE OF CONSTRUCTION.
- CONTRACTOR IS RESPONSIBLE FOR PROPER DISPOSAL OF ALL ITEMS REMOVED FROM SITE. DISPOSAL SHALL COMPLY WITH ALL FEDERAL, STATE, AND LOCAL CODES. THERE SHALL BE NO ON-SITE BURNING OF DEBRIS GENERATED FROM CONSTRUCTION ACTIVITIES.
- UNLESS OTHERWISE NOTED, EXISTING ITEMS WITHIN THE PROJECT LIMITS WILL BE RETAINED IN PLACE AND PROTECTED FROM DAMAGE DURING THE CONSTRUCTION PERIOD. ANY FACILITIES THAT ARE DAMAGED WILL BE REPAIRED OR REPLACED BY THE CONTRACTOR AT HIS/HER EXPENSE.
- CONTRACTOR SHALL SAVE & PROTECT ALL BUILDINGS, FOUNDATIONS, CANOPIES, FENCES & PLAY EQUIPMENT ETC. ON THE PROPERTY UNLESS OTHERWISE NOTED. DAMAGE SHALL BE REPAIRED/REPLACED BY THE CONTRACTOR AT NO COST TO THE OWNER.
- CONTRACTOR SHALL BE RESPONSIBLE FOR REMOVAL OF ALL FENCING WITHIN LIMITS OF WORK UNLESS OTHERWISE NOTED.
- CONTRACTOR SHALL COORDINATE WITH OWNER THE REMOVAL ANY EXISTING LANDSCAPE MATERIALS OR SITE FEATURES WHICH THE OWNER ELECTS TO RETAIN.
- CONTRACTOR SHALL ACCOMPLISH DEMOLITION WITHIN THE DRAINAGE LINE OF EXISTING SPECIFIED TREES BY UTILIZING HAND LABOR PROCEDURES WITHOUT DAMAGING THE ROOT SYSTEM OF TREES.
- CONTRACTOR SHALL BE RESPONSIBLE TO MAINTAIN SAFE, CLEARLY MARKED PEDESTRIAN ACCESS ROUTES TO ALL BUILDING ENTRANCES THROUGHOUT ALL PHASES OF CONSTRUCTION.
- CONTRACTOR SHALL MAINTAIN POSITIVE DRAINAGE AWAY FROM BUILDINGS AT ALL TIMES.
- LIMITS OF CURB AND GUTTER DEMOLITION ARE SUBJECT TO THE NEAREST CONSTRUCTION JOINT.
- CURB AND GUTTER AND WALKS SHALL BE REPAIRED TO THE NEAREST CONSTRUCTION JOINT.
- CONTRACTOR SHALL PROVIDE ABRASION SAW CUTS PRIOR TO DEMOLITION ADJACENT TO ALL PAVEMENT AREAS TO BE REMOVED TO PROVIDE A CLEAN EDGE THAT RESULT IN ADDITIONAL DEMOLITION AND NEW PAVEMENT INSTALLATION PAID FOR AND EXECUTED BY THE CONTRACTOR.
- CONTRACTOR IS RESPONSIBLE FOR DEMOLITION AND REMOVAL OR RELOCATION (AT HIS/HER EXPENSE) OF EXISTING ITEMS THAT CONFLICT WITH NEW CONSTRUCTION UNLESS OTHERWISE NOTED.
- CONTRACTOR SHALL BE RESPONSIBLE FOR THE DEMOLITION AND REMOVAL AND/OR RELOCATION OF ALL ITEMS WHERE NEW PAVING IS LOCATED.
- CONTRACTOR SHALL REPAIR TO EXISTING CONDITIONS ANY PAVING OR SITE FEATURE DEMOLISHED OR DAMAGED DURING INSTALLATION OF NEW PAVEMENT LEADERS, UTILITIES OR OTHER NEW SITE FEATURES.
- CONTRACTOR SHALL RELOCATE OR ADJUST AS NECESSARY ALL EXISTING UTILITY APPURTENANCES (CLEAN OUTS, VALVE/REPAIR BOXES AND COVERS, MANHOLES, ETC.) LOCATED WITHIN THE LIMITS OF CONSTRUCTION TO FINISHED GRADE AT NO ADDITIONAL COST TO THE OWNER.
- CONTRACTOR SHALL COORDINATE THE REMOVAL AND OR RELOCATION OF EXISTING GAS AND WATER METER, VALVES, LINES, FLOOR, TELEPHONE AND CABLE LINES THAT SERVICE THE EXISTING BUILDINGS WITH THE APPROPRIATE UTILITY COMPANIES.
- CONTRACTOR IS RESPONSIBLE FOR REPAIRING IMMEDIATELY ANY DAMAGE TO AN ACTIVE UTILITY.
- REFER TO SITE UTILITY PLANS FOR RELOCATION, REMOVAL, ABANDONMENT, AND/OR MODIFICATION OF ALL EXISTING PIPING FEATURES ON SITE.


DEMOLITION LEGEND

- 1 TO BE REMOVED BY THE CONTRACTOR OR AT THE CONTRACTOR'S EXPENSE
- 2 TO BE REMOVED BY THE CONTRACTOR OR AT THE CONTRACTOR'S EXPENSE AND TURNED OVER TO THE OWNER FOR REUSE
- 3 TO BE REMOVED BY OWNER
- 4 RELOCATE AS NECESSARY (RAIN) AND/OR ADJUST AS NECESSARY AT THE CONTRACTOR'S EXPENSE
- 5 TO BE REMOVED, RELOCATED, MODIFIED OR ADJUSTED BY OTHERS
- 6 SAW CUT LINE
- 7 TO BE REMOVED BY CONTRACTOR OR AT THE CONTRACTOR'S EXPENSE AND RETURNED FOR REUSE AT THIS SITE
- 8 SAVE & PROTECT DURING CONSTRUCTION
- CONCRETE WALKS, CONCRETE STAIRS, CONCRETE RAMP OR OTHER CONC. DEMOLITION LIMITS (DEMOLISH & REMOVE PAVEMENTS TO SUBGRADE)
- ASPHALT PAVEMENT REMOVAL LIMITS (DEMOLISH & REMOVE PAVEMENTS TO SUBGRADE)
- GRAVEL REMOVAL LIMITS (DEMOLISH & REMOVE TO SUBGRADE)
- BUILDING STRUCTURE DEMOLITION LIMITS (CONTRACTOR SHALL DEMOLISH & REMOVE ALL BUILDING UTILITIES WITHIN ARCHITECT & PEER)
- CONCRETE CURB AND GUTTER REMOVAL LIMITS (CONTRACTOR SHALL DEMOLISH & REMOVE TO NEAREST CONSTRUCTION JOINT)
- LIMITS OF CONSTRUCTION ACTIVITY
- TREE REMOVAL AREA
- TREE SAVE AREA
- X EXISTING TREE TO BE REMOVED

UTILITY LOCATION NOTES

- CONTRACTOR SHALL BE RESPONSIBLE TO SECURE THE SERVICES OF A PRIVATE UTILITY LOCATOR FIRST DURING THE ENTIRE COURSE OF CONSTRUCTION. CONTRACTOR SHALL PAY FOR SAID SERVICES.
- CONTRACTOR SHALL IMMEDIATELY REPAIR ALL UTILITIES DAMAGED BY CONSTRUCTION ACTIVITIES, AT NO ADDITIONAL COST TO THE OWNER.
- THE UTILITIES SHOWN ARE SCHEMATIC AND FOR THE CONTRACTOR'S CONVENIENCE ONLY. THERE MAY BE OTHER UTILITIES NOT SHOWN ON THESE PLANS. THE DESIGN PROFESSIONAL ASSUMES NO RESPONSIBILITY FOR THE LOCATIONS SHOWN AND IT SHALL BE THE CONTRACTOR'S RESPONSIBILITY TO VERIFY THE LOCATIONS OF UTILITIES WITHIN THE LIMITS OF THE WORK. DAMAGE TO EXISTING UTILITIES BY THE CONTRACTOR FROM HIS/HER OPERATIONS SHALL BE IMMEDIATELY REPAIRED AT NO ADDITIONAL COST TO THE OWNER.
- CONTRACTOR SHALL BE RESPONSIBLE FOR COMPACTION OF BACKFILL OF ALL UTILITY TRENCHES WITHIN SITE WORK LIMITS. THIS INCLUDES TRENCHES DUG AND BACKFILLED BY LOCAL UTILITIES SUCH AS POWER, GAS, TELEPHONE, ETC. CONTRACTOR SHALL PROVIDE ADDITIONAL BACKFILL AND COMPACTION AS NECESSARY, IF SETTLEMENT OCCURS.

GRAPHIC SCALE & ORIENTATION

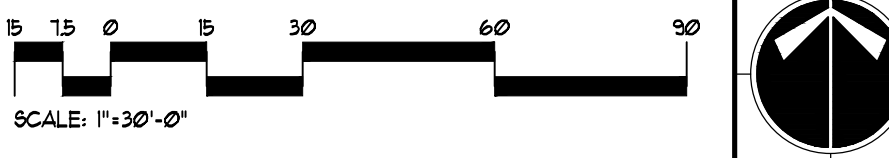

DO NOT BREAK OR DUPLICATE

- DO NOT DUPLICATE DRAWINGS WITHOUT PERMISSION.
- READ THE SPECIFICATIONS. THIS SET OF DRAWINGS AND SPECIFICATIONS DEFINE PROJECT SCOPE AND CONTRACT REQUIREMENTS. INDIVIDUAL SHEETS SEPARATED FROM THE SET MAY NOT ADEQUATELY REFLECT ALL INFORMATION NEEDED TO SUITABLY COVER CERTAIN ITEMS. DO NOT SEPARATE THIS SET OF DRAWINGS INTO INDIVIDUAL SHEETS.

CALL BEFORE YOU DIG



GEORGIA LAW MANDATES THAT, BEFORE BEGINNING ANY MECHANIZED DIGGING OR EXCAVATION WORK, YOU MUST CONTACT GEORGIA 811 BY USING EREQUEST ON WWW.GEORGIA811.COM OR BY CALLING 811 OR 1-800-281-4111 AT LEAST 48 HOURS BUT NO MORE THAN 10 WORKING DAYS IN ADVANCE TO HAVE UTILITY LINES MARKED.

CONSULTANT

SEAL

PAIDEIA PYTHON PARK
RENOVATION
1201 CLARENDON AVE.,
AVONDALE ESTATES, GA 30002

REVISIONS

No.	DATE	DESCRIPTION
1	03-21-2025	DCI APPLICATION
2		
3		
4		
5		
6		
7		
8		
9		
10		
11		
12		
13		
14		
15		

NOT RELEASED FOR CONSTRUCTION

SUBMITTALS

No.	DATE	DESCRIPTION
1	03-21-2025	DCI APPLICATION
2		
3		
4		
5		
6		
7		
8		
9		
10		
11		
12		
13		
14		
15		

BLP, INC. PROJECT NO: 24136

DATE: 03-21-2025

DRAWING BY: XXX

CHECKED BY: CB

SITE DEMOLITION PLAN

C100

SHEET#


Civil Engineers

Landscape Architects

Breedlove Land Planning, Inc.

1020 OLD BISHOP ROAD, BISHOP GA 30621

Phone: 770-483-1173

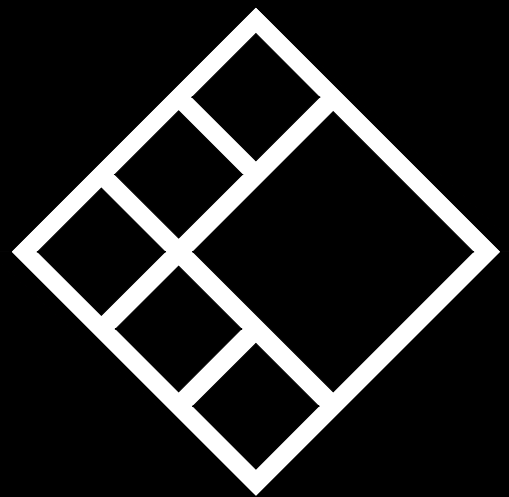

CONSULTANT

SEAL

PAIDEIA PYTHON PARK
RENOVATION
1201 CLARENDON AVE.,
AVONDALE ESTATES, GA 30002

REVISIONS		
No.	DATE	DESCRIPTION
1		
2		
3		
4		
5		

NOT RELEASED FOR
CONSTRUCTION

SUBMITTALS		
No.	DATE	DESCRIPTION
1	03-21-2025	DCI APPLICATION
2		
3		
4		
5		
6		
7		
8		
9		
10		
11		
12		
13		
14		
15		

BLP, INC. PROJECT NO:	24136
DATE:	03-21-2025
DRAWING BY:	XXX
CHECKED BY:	CB

SITE LAYOUT AND
STAKING PLAN

C200

SHEET TITLE
SHEET#

GENERAL LAYOUT NOTES

1. PROPOSED BUILDING USE: TURF PLAYGROUND.
2. CONTRACTOR SHALL VERIFY CONDITIONS AND DIMENSIONS BEFORE PROCEEDING WITH CONSTRUCTION. ANY DISCREPANCIES FOUND SHALL BE REPORTED TO THE ARCHITECT FOR CLARIFICATION AND/OR CORRECTION BEFORE PROCEEDING WITH THE WORK. CONTRACTOR SHALL ASSUME RESPONSIBILITY FOR DISCREPANCIES WHICH ARE NOT REPORTED.
3. CONTRACTOR SHALL STAKE ALL BUILDING CORNERS AND OBTAIN ARCHITECT'S APPROVAL BEFORE POURING ANY FOOTINGS.
4. REFER TO ARCHITECTURAL PLANS FOR ACTUAL BUILDING DIMENSIONS.
5. ALL DIMENSIONS ARE TO THE FACE OF CURBS AND FACE OF WALLS.
6. ALL ANGLES ARE 90° UNLESS OTHERWISE NOTED.
7. CURBS AND GUTTER RADI ARE 5' UNLESS OTHERWISE NOTED.


PAVING LEGEND

	CONCRETE WALK
	POROUS BRICK PAVING
	SYNTHETIC TURF

UTILITY LOCATION NOTES

1. CONTRACTOR SHALL BE RESPONSIBLE TO SECURE THE SERVICES OF A PRIVATE UTILITY LOCATOR FIRM DURING THE ENTIRE COURSE OF CONSTRUCTION. CONTRACTOR SHALL PAY FOR SAID SERVICES.
2. CONTRACTOR SHALL IMMEDIATELY REPAIR ALL UTILITIES DAMAGED BY CONSTRUCTION ACTIVITIES AT NO ADDITIONAL COST TO THE OWNER.
3. THE UTILITIES SHOWN ARE SCHEMATIC AND FOR THE CONTRACTOR'S CONVENIENCE ONLY. THERE MAY BE OTHER UTILITIES NOT SHOWN ON THESE PLANS. THE DESIGN PROFESSIONAL ASSUMES NO RESPONSIBILITY FOR THE LOCATIONS SHOWN AND IT SHALL BE THE CONTRACTOR'S RESPONSIBILITY TO VERIFY THE LOCATIONS OF UTILITIES WITHIN THE LIMITS OF THE WORK. DAMAGE TO EXISTING UTILITIES BY THE CONTRACTOR FROM HIS/HER OPERATIONS SHALL BE IMMEDIATELY REPAIRED AT NO ADDITIONAL COST TO THE OWNER.
4. CONTRACTOR SHALL BE RESPONSIBLE FOR COMPACTION OF BACKFILL OF ALL UTILITY TRENCHES WITHIN SITE WORK LIMITS. THIS INCLUDES TRENCHES DUG AND BACKFILLED BY LOCAL UTILITIES SUCH AS POWER, GAS, TELEPHONE, ETC. CONTRACTOR SHALL PROVIDE ADDITIONAL BACKFILL AND COMPACTION AS NECESSARY IF SETTLEMENT OCCURS.

GRAPHIC SCALE & ORIENTATION

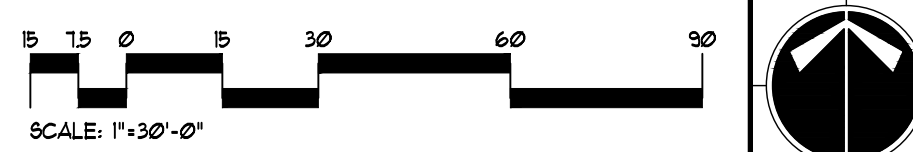

DO NOT BREAK OR DUPLICATE

1. DO NOT DUPLICATE DRAWINGS WITHOUT PERMISSION.
2. READ THE SPECIFICATIONS, THIS SET OF DRAWINGS AND SPECIFICATIONS DEFINE PROJECT SCOPE AND CONTRACT REQUIREMENTS. INDIVIDUAL SHEETS SEPARATED FROM THE SET MAY NOT ADEQUATELY REFLECT ALL INFORMATION NEEDED TO SUITABLY COVER CERTAIN ITEMS. DO NOT SEPARATE THIS SET OF DRAWINGS INTO INDIVIDUAL SHEETS.

CALL BEFORE YOU DIG



GEORGIA LAW MANDATES THAT, BEFORE BEGINNING ANY MECHANIZED DIGGING OR EXCAVATION WORK, YOU MUST CONTACT GEORGIA 811 BY USING E-REQUEST ON WWW.GEORGIA811.COM OR BY CALLING 811 OR 1-800-281-4111 AT LEAST 48 HOURS BUT NO MORE THAN 10 WORKING DAYS IN ADVANCE TO HAVE UTILITY LINES MARKED.


1020 OLD BISHOP ROAD, BISHOP GA 30621

Civil Engineers

Landscape Architects

Breedlove Land Planning, Inc.

Phone: 770-483-1173

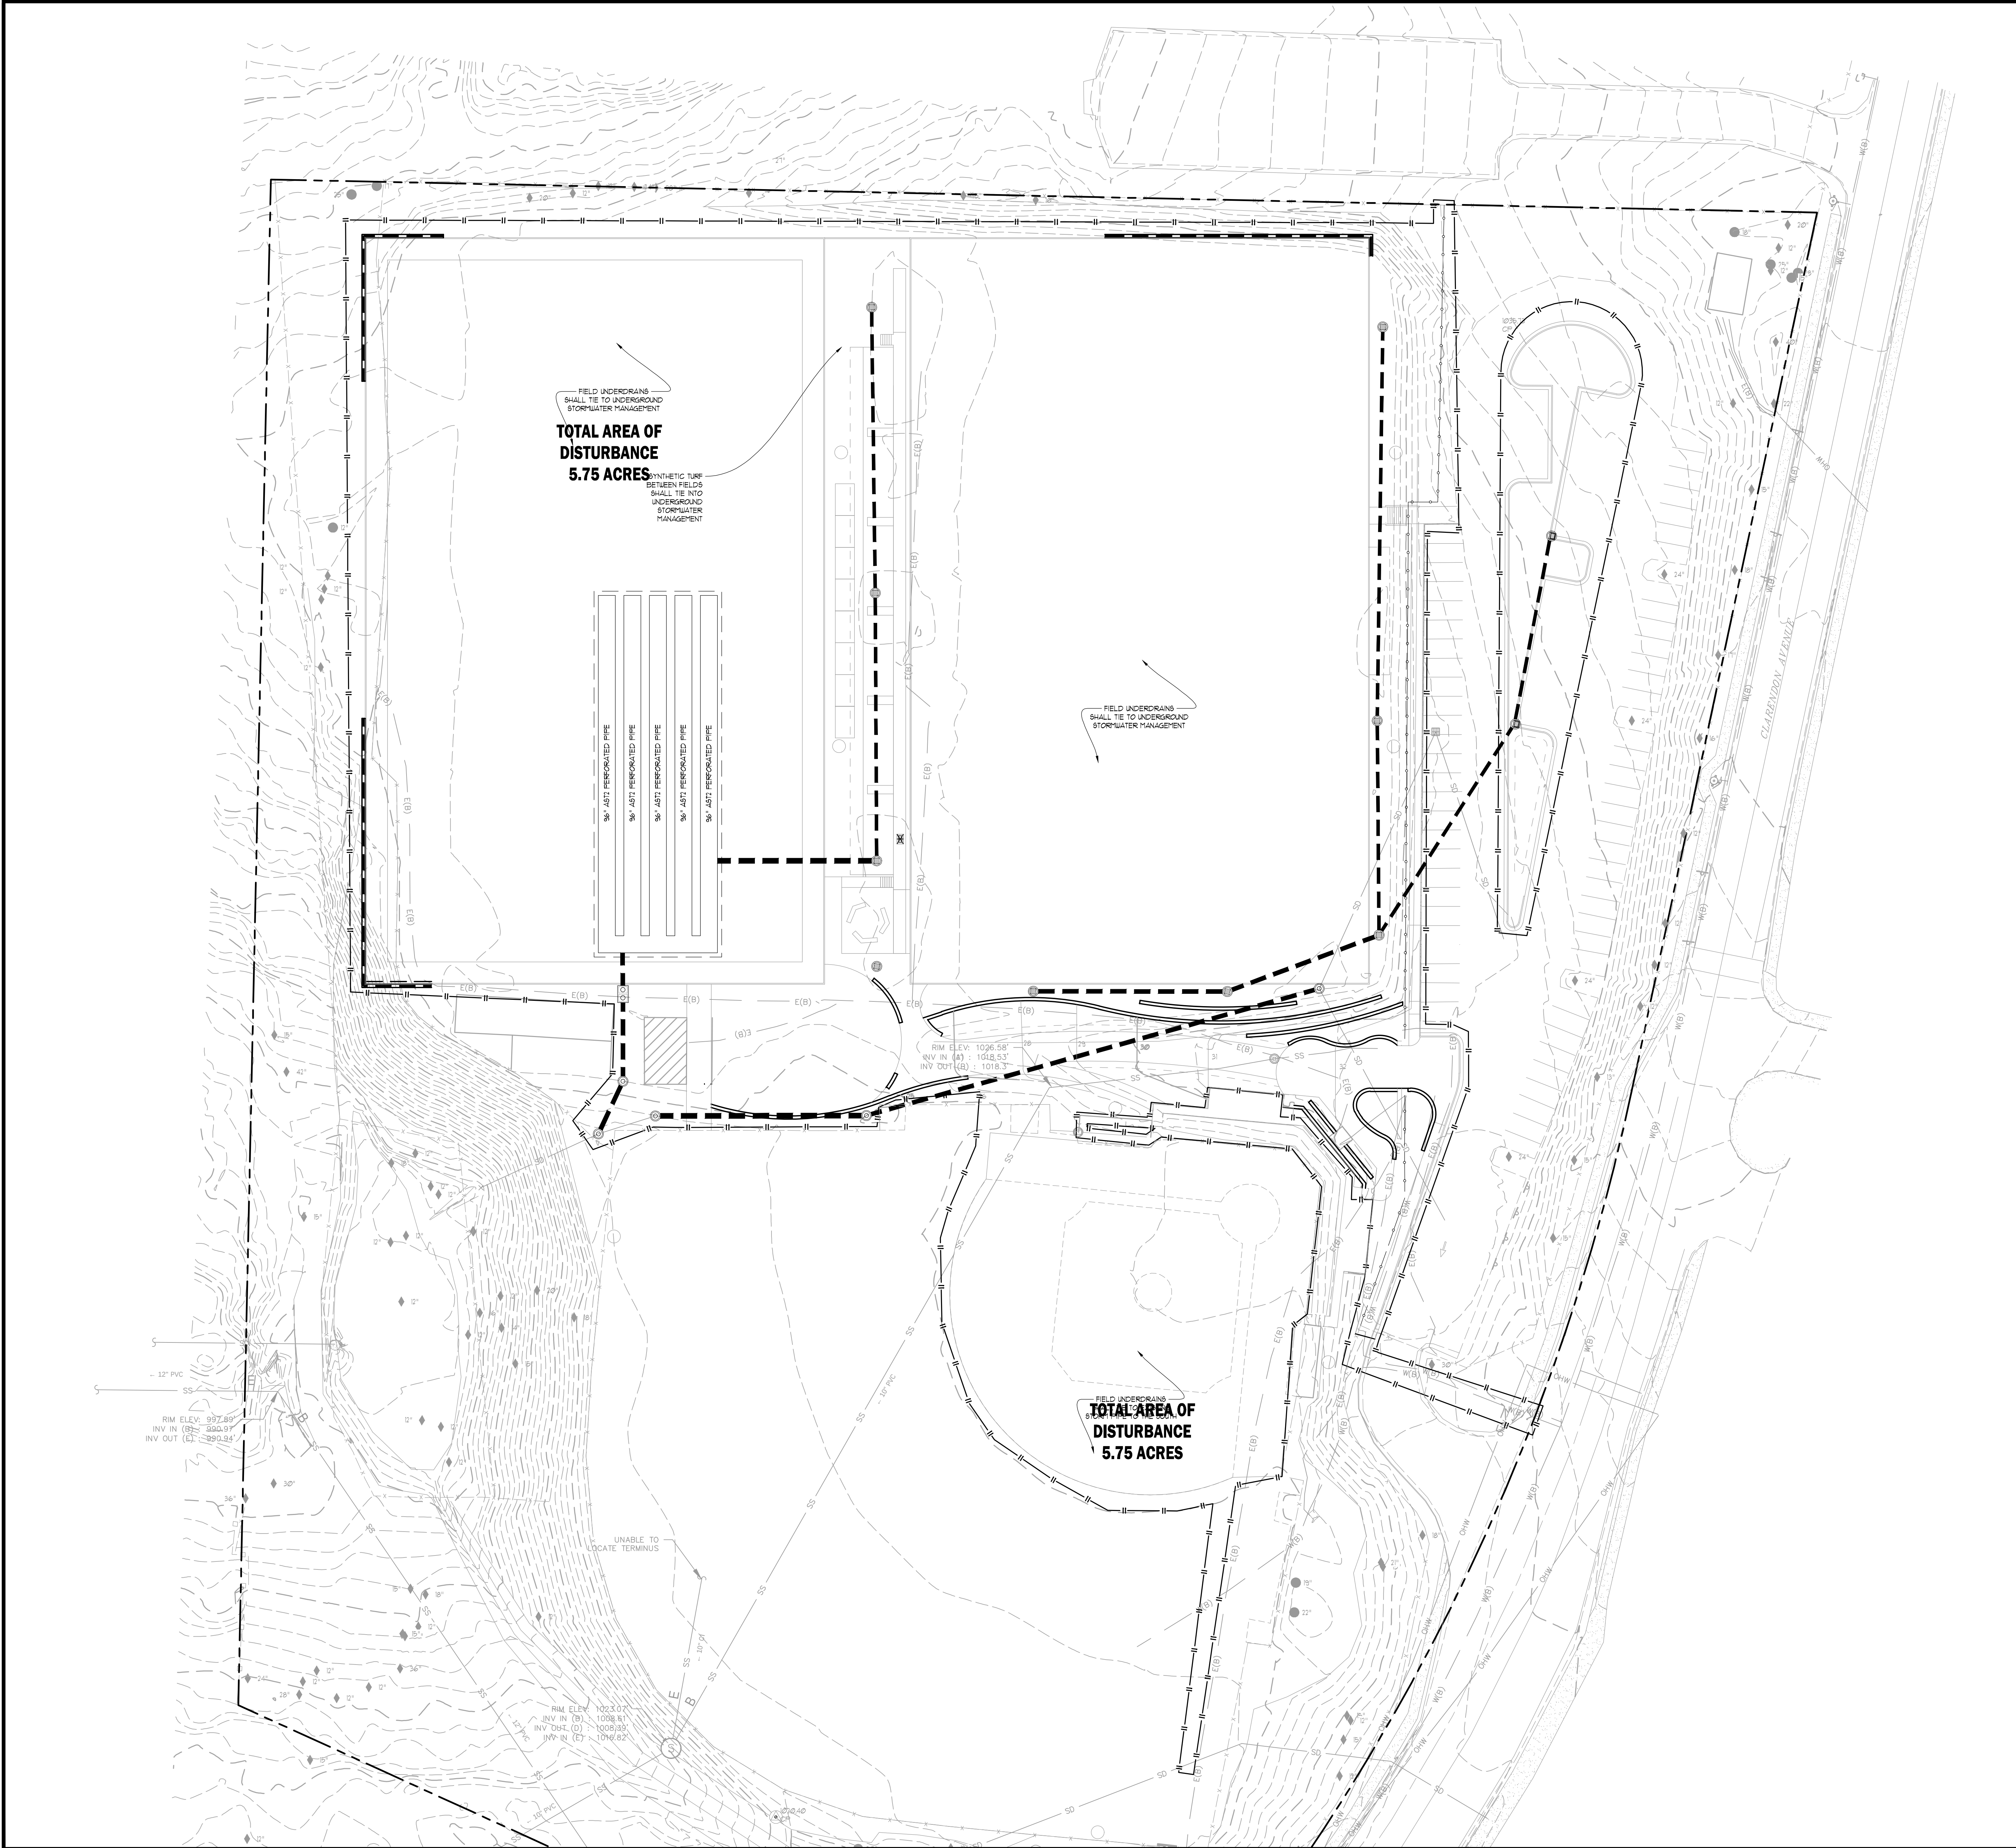

GRADING LEGEND

- PROPOSED INTERMEDIATE CONTOURS
- PROPOSED INDEX CONTOURS
- SPOT ELEVATION
- BERM
- HIGH POINT
- LOW POINT
- FLOW DIRECTION
- SLOPE
- SLOPE INDICATOR (H:V)
- FINISHED GRADE AT TOP OF WALL
- FINISHED GRADE AT BOTTOM OF WALL
- TOP OF CURB ELEVATION
- TOP OF CURB ELEVATION
- FINISHED FLOOR ELEVATION

STORM STRUCTURE LEGEND

- STORM STRUCTURE LABEL
- HJ - HEADWALL
- FEB - FLARED END SECTION
- SEB - SAFETY END SECTION
- DI - DROP INLET
- JB - JUNCTION BOX
- SUCB - SINGLE UNG CATCH BASIN
- DUCEB - DOUBLE UNG CATCH BASIN
- CB - CATCH BASIN
- AD - AREA DRAIN (NYLOPLAST OR EQUAL)
- BH - BEE HIVE CATCH BASIN
- CI (B) - CURB INLET (GDOT STD.)
- OCB - OUTLET CONTROL STRUCTURE
- TOP - TOP OF STRUCTURE ELEVATION
- TH - THROAT OF STRUCTURE ELEVATION
- HDPE - HIGH-DENSITY POLYETHYLENE PIPE
- AST-2 - ALUMINIZED STEEL TYPE 2 PIPE
- AST-2 - SPIRAL RIB CMP (MANNING'S n=0.012) ULTRAFLOW (TM) OR APPROVED EQUAL
- DUP - DUCTILE IRON PIPE
- RCP - REINFORCED CONCRETE PIPE (CLASS IV OR V) W/ RUBBER O-RING GASKET
- PVC - SCHEDULE 40 POLYVINYL CHLORIDE PIPE
- INV. IN - INVERT ELEVATION - IN
- INV. OUT - INVERT ELEVATION - OUT
- HGL - HYDRAULIC GRADE LINE

UTILITY LOCATION NOTES

- CONTRACTOR SHALL BE RESPONSIBLE TO SECURE THE SERVICES OF A PRIVATE UTILITY LOCATOR FIRM DURING THE ENTIRE COURSE OF CONSTRUCTION. CONTRACTOR SHALL PAY FOR SAID SERVICES.
- CONTRACTOR SHALL IMMEDIATELY REPAIR ALL UTILITIES DAMAGED BY CONSTRUCTION ACTIVITIES, AT NO ADDITIONAL COST TO THE OWNER.
- THE UTILITIES SHOWN ARE SCHEMATIC AND FOR THE CONTRACTOR'S CONVENIENCE ONLY. THERE MAY BE OTHER UTILITIES NOT SHOWN ON THESE PLANS. THE DESIGN PROFESSIONAL ASSUMES NO RESPONSIBILITY FOR THE LOCATIONS SHOWN AND IT SHALL BE THE CONTRACTOR'S RESPONSIBILITY TO VERIFY THE LOCATIONS OF UTILITIES WITHIN THE LIMITS OF THE WORK. DAMAGE TO EXISTING UTILITIES BY THE CONTRACTOR FROM HIS/HER OPERATIONS SHALL BE IMMEDIATELY REPAIRED AT NO ADDITIONAL COST TO THE OWNER.
- CONTRACTOR SHALL BE RESPONSIBLE FOR COMPACTION OF BACKFILL OF ALL UTILITY TRENCHES WITHIN SITE WORK LIMITS. THIS INCLUDES TRENCHES DUG AND BACKFILLED BY LOCAL UTILITIES SUCH AS POWER, GAS, TELEPHONE, ETC. CONTRACTOR SHALL PROVIDE ADDITIONAL BACKFILL AND COMPACTION AS NECESSARY, IF SETTLEMENT OCCURS.

GRAPHIC SCALE & ORIENTATION

SCALE: 1"=30'-0"

DO NOT BREAK OR DUPLICATE

- DO NOT DUPLICATE DRAWINGS WITHOUT PERMISSION.
- READ THE SPECIFICATIONS. THIS SET OF DRAWINGS AND SPECIFICATIONS DEFINE PROJECT SCOPE AND CONTRACT REQUIREMENTS. INDIVIDUAL SHEETS SEPARATED FROM THE SET MAY NOT ADEQUATELY REFLECT ALL INFORMATION NEEDED TO SUITABLY COVER CERTAIN ITEMS. DO NOT SEPARATE THIS SET OF DRAWINGS INTO INDIVIDUAL SHEETS.

CALL BEFORE YOU DIG

GEORGIA811

www.Georgia811.com

GEORGIA LAW MANDATES THAT, BEFORE BEGINNING ANY MECHANIZED DIGGING OR EXCAVATION WORK, YOU MUST CONTACT GEORGIA 811 BY USING EREQUEST ON WWW.GEORGIA811.COM OR BY CALLING 811 OR 1-800-285-7111 AT LEAST 48 HOURS BUT NO MORE THAN 10 WORKING DAYS IN ADVANCE TO HAVE UTILITY LINES MARKED.

1020 OLD BISHOP ROAD, BISHOP GA 30621

Phone: 770-483-1173

Civil Engineers

Seal


PAIDEIA PYTHON PARK
RENOVATION
1201 CLARENDON AVE.,
AVONDALE ESTATES, GA 30002

REVISIONS		
No.	DATE	DESCRIPTION
1	03-21-2025	DCI APPLICATION
2		
3		
4		
5		
6		
7		
8		
9		
10		
11		
12		
13		
14		
15		

SUBMITTALS		
No.	DATE	DESCRIPTION
1	03-21-2025	DCI APPLICATION
2		
3		
4		
5		
6		
7		
8		
9		
10		
11		
12		
13		
14		
15		

BLP, INC. PROJECT NO:	24136
DATE:	03-21-2025
DRAWING BY:	XXX
CHECKED BY:	CB

SITE DRAINAGE PLAN	SHEET TITLE
C310	SHEET #

 

TREE INVENTORY					
TREE ID	TREE SIZE	CR2 (sq. ft.)	IMPACT (sq ft.)	IMPACT %	STATUS
T1	18	1017.4	0%	0%	SAVED
T2	20	1256.0	0%	0%	SAVED
T3	12	452.2	0%	0%	SAVED
T4	25	1962.5	0%	0%	SAVED
T5	18	1017.4	0%	0%	SAVED
T6	12	452.2	0%	0%	SAVED
T7	15	706.5	0%	0%	SAVED
T8	40	5024.0	0%	0%	SAVED
T9	22	1519.8	0%	0%	SAVED
T10	12	452.2	0%	0%	SAVED
T11	15	706.5	0%	0%	SAVED
T12	18	1017.4	0%	0%	SAVED
T13	24	1808.6	0%	0%	SAVED
T14	17	907.5	0%	0%	SAVED
T15	24	1808.6	0%	0%	SAVED
T16	16	803.8	0%	0%	SAVED
T17	12	452.2	0%	0%	SAVED
T18	12	452.2	0%	0%	SAVED
T19	12	452.2	0%	0%	SAVED
T20	24	1808.6	0%	0%	SAVED
T21	12	452.2	0%	0%	SAVED
T22	13	530.7	0%	0%	SAVED
T23	24	1808.6	0%	0%	SAVED
T24	15	706.5	0%	0%	SAVED
T25	30	2826.0	0%	0%	SAVED
T26	18	1017.4	0%	0%	SAVED
T27	21	1384.7	0%	0%	SAVED
T28	19	1133.5	0%	0%	SAVED
T29	22	1519.8	0%	0%	SAVED
T30	15	706.5	0%	0%	SAVED
T31	12	452.2	0%	0%	SAVED
T32	15	706.5	0%	0%	SAVED
T33	12	452.2	0%	0%	SAVED
T34	12	452.2	0%	0%	SAVED
T35	12	452.2	0%	0%	SAVED
T36	12	452.2	0%	0%	SAVED
T37	12	452.16	0%	0%	SAVED
T38	12	452.16	0%	0%	SAVED
T39	12	452.16	0%	0%	SAVED
T40	13	530.66	0%	0%	SAVED
T41	12	452.16	0%	0%	SAVED
T42	14	615.44	0%	0%	SAVED
T43	12	452.16	0%	0%	SAVED
T44	12	452.16	0%	0%	SAVED
T45	12	452.16	0%	0%	SAVED
T46	12	452.16	0%	0%	SAVED
T47	12	452.16	0%	0%	SAVED
T48	22	1519.76	0%	0%	SAVED
T49	17	907.46	0%	0%	SAVED
T50	12	452.16	0%	0%	SAVED
T51	15	706.5	0%	0%	SAVED
T52	13	530.66	0%	0%	SAVED
T53	15	706.5	0%	0%	SAVED
T54	14	615.44	0%	0%	SAVED
T55	16	803.84	0%	0%	SAVED
T56	26	2122.64	0%	0%	SAVED
T57	12	452.16	0%	0%	SAVED
T58	12	452.16	0%	0%	SAVED
T59	12	452.16	0%	0%	SAVED
T60	15	706.5	0%	0%	SAVED
T61	12	452.16	0%	0%	SAVED
T62	20	1256	0%	0%	SAVED
T63	20	1256	0%	0%	SAVED
T64	15	706.5	0%	0%	SAVED
T65	12	452.16	0%	0%	SAVED
T66	12	452.16	0%	0%	SAVED
T67	30	2826	0%	0%	SAVED
T68	12	452.16	0%	0%	SAVED
T69	18	1017.36	0%	0%	SAVED
T70	15	706.5	0%	0%	SAVED
T71	12	452.16	0%	0%	SAVED
T72	15	706.5	0%	0%	SAVED
T73	36	4069.44	0%	0%	SAVED
T74	12	452.16	0%	0%	SAVED
T75	12	452.16	0%	0%	SAVED
T76	12	452.16	0%	0%	SAVED
T77	12	452.16	0%	0%	SAVED
T78	28	2461.76	0%	0%	SAVED
T79	24	1808.64	0%	0%	SAVED
T80	36	4069.44	0%	0%	SAVED
T81	30	2826	0%	0%	SAVED
T82	12	452.16	0%	0%	SAVED
T83	12	452.16	0%	0%	SAVED
T84	12	452.16	0%	0%	SAVED
T85	15	706.5	0%	0%	SAVED
T86	18	1017.36	0%	0%	SAVED
T87	20	1256	0%	0%	SAVED
T88	14	615.44	0%	0%	SAVED
T89	12	452.16	0%	0%	SAVED
T90	16	803.84	0%	0%	SAVED
T91	12	452.16	0%	0%	SAVED
T92	12	452.16	0%	0%	SAVED
T93	12	452.16	0%	0%	SAVED
T94	12	452.16	0%	0%	SAVED
T95	12	452.16	0%	0%	SAVED
T96	15	706.5	0%	0%	SAVED
T97	12	452.16	0%	0%	SAVED
T98	12	452.16	0%	0%	SAVED
T99	18	1017.36	0%	0%	SAVED
T100	12	452.16	0%	0%	SAVED
T101	42	5038.96	0%	0%	SAVED
T102	15	706.5	0%	0%	SAVED
T103	12	452.16	100%	100%	REMOVED
T104	12	452.16	100%	100%	REMOVED
T105	12	452.16	100%	100%	REMOVED
T106	13	530.66	100%	100%	REMOVED
T107	12	452.16	100%	100%	REMOVED
T108	15	706.5	100%	100%	REMOVED
T109	30	2826	100%	100%	REMOVED
T110	27	2289.06	887.56	39%	REMOVED
T111	25	1962.5	922.14	47%	REMOVED
T112	15	706.5	254.34	36%	REMOVED
T113	20	1256	429.37	34%	REMOVED
T114	12	452.16	0%	0%	SAVED
T115	12	452.16	61.19	14%	SAVED
T116	12	452.16	1558.27	48%	REMOVED
T117	16	803.84	506.41	63%	REMOVED
T118	12	452.16	115.9	26%	REMOVED
T119	18	1017.36	732.49	72%	REMOVED
T120	12	452.16	0%	0%	SAVED
T121	12	452.16	5.45	1%	SAVED
T122	12	452.16	24.96	6%	SAVED
T123	15	706.5	586.39	83%	REMOVED
T124	12	452.16	388.85	86%	REMOVED
T125	24	1808.64	1648.86	91%	REMOVED
T126	12	452.16	71.02	16%	SAVED
T127	12	452.16	228.7	51%	REMOVED
T128	28	2461.76	1956.3	79%	REMOVED
T129	24	1808.64	1674.86	93%	REMOVED
T130	15	706.5	405.64	57%	REMOVED
T131	17	907.46	432.74	48%	REMOVED
T132	22	1519.76	1416.34	93%	REMOVED
T133	12	452.16	256.71	57%	REMOVED
T134	12	452.16	392.42	87%	REMOVED
T135	18	1017.36	390.63	38%	REMOVED
T136	14	615.44	577.08	94%	REMOVED
T137	16	803.84	161.45	20%	REMOVED
T138	25	1962.5	236.05	12%	SAVED
T139	17	907.46	6.57	1%	SAVED
T140	20	1256	221.7	18%	SAVED
T141	12	452.16	0%	0%	SAVED
T142	12	452.16	0%	0%	SAVED
T143	24	1808.64	199.25	11%	SAVED
T144	28	2461.76	409.45	17%	SAVED
T145	27	2289.06	459.32	20%	REMOVED
T146	22	1519.76	312.03	21%	REMOVED
T147	12	452.16	283.72	63%	REMOVED
T148	15	706.5	33.23	5%	SAVED
T149	16	803.84	97.17	12%	SAVED
T150	13	530.66	113.29	21%	REMOVED
T151	12	452.16	138.93	31%	REMOVED
T152	36	4069.44	1615.14	40%	REMOVED
T153	30	2826	1060.85	38%	REMOVED
T154	40	5024	1036.68	21%	REMOVED
T155	22	1519.76	100%	100%	REMOVED
T156	22	1519.76	100%	100%	REMOVED
T157	20	1256	100%	100%	REMOVED
T158	21	1384.74	100%	100%	REMOVED
T159	23	1661.06	100%	100%	REMOVED
T160	15	706.5	0%	0%	SAVED
T161	15	706.5	0%	0%	SAVED



CANOPY COVERAGE CALCULATIONS

PROTECTED LOT AREA - 710346.68 SQ. FT.
AS PER SEC. 5-413 OF CHAPTER 5 ARTICLE X DIV. 2 THIS PROPERTY IS REQUIRED TO ACHIEVE A MINIMUM OF FORTY (40) PERCENT COVERAGE OF THE PROTECTED LOT AREA OF THE SUBJECT PROPERTY BY HEALTHY, MATURE TREES AFTER CONSTRUCTION IS COMPLETE.
40% OF PROTECTED LOT AREA - 1026378.41 SQ. FT.
EXISTING TREE CANOPY COVERAGE - 831315.3 SQ. FT.
RECOMPENSE TREE CANOPY COVERAGE - 2524134 SQ. FT.

PARKING LOT LANDSCAPE CALCULATIONS

PARKING LOT AREA - 44668.92 SQ. FT.
AS PER SEC. 5-413 OF CHAPTER 5 ARTICLE X DIV. 2 THIS PROPERTY IS REQUIRED TO HAVE A LANDSCAPED PERVIOUS AREA CONSISTING OF TREES, SHRUBBERY, GROUND COVER, SOIL AND MULCH NO LESS THAN 10% OF THE INTERIOR AREA OF A PARKING LOT.
10% OF PARKING LOT AREA - 4466.89 SQ. FT.
PROPOSED PERVIOUS AREA - 46612 SQ. FT.

PLANTING NOTES

1. PLANT MATERIALS SHALL MEET MINIMUM REQUIREMENTS AS SET FORTH IN THE LATEST EDITION OF AMERICAN STANDARD FOR NURSERY STOCK.
2. PLANTS SHALL BE HEALTHY, VIGOROUS SPECIMENS, FREE OF PESTS AND DISEASE.
3. PLANTS ARE SUBJECT TO THE APPROVAL OF THE ARCHITECT OR OWNER BEFORE DURING AND AFTER INSTALLATION.
4. DO NOT ALLOW AIR POCKETS TO FORM WHEN BACKFILLING.
5. DO NOT BREAK ROOTBALL.
6. IMMEDIATELY SOAK NEW PLANTINGS WITH WATER.
7. MAKE TREES IMMEDIATELY AFTER PLANTING AS INDICATED IN DETAILS OR AS DIRECTED BY THE ARCHITECT.
8. CONTRACTOR IS FULLY RESPONSIBLE FOR MAINTENANCE, INCLUDING WATERING, WEEDING, SETTLING, PRUNING OF THIS WORK THROUGHOUT THE MAINTENANCE PERIOD AS INDICATED IN THE SPECIFICATIONS OR UNTIL SUBSTANTIAL COMPLETION (WHICHEVER IS GREATER).
9. THE CONTRACTOR IS ADVISED OF THE UNDERGROUND UTILITIES AND SHALL CHECK LOCATION OF SAME BEFORE COMMENCING DIGGING OPERATIONS.
10. CONTRACTOR SHALL FULLY GUARANTEE PLANTS FOR THIS JOB FOR A PERIOD OF ONE (1) YEAR BEGINNING ON THE DATE OF SUBSTANTIAL COMPLETION CERTIFICATE.
11. CONTRACTOR SHALL BE RESPONSIBLE FOR HIS/HER OWN TAKEOFF QUANTITIES IF THERE ARE DISCREPANCIES BETWEEN THE PLANTING SCHEDULE AND THE PLANTING PLAN. THE PLAN SHALL RULE. NOTIFY LANDSCAPE ARCHITECT IF ANY DISCREPANCIES ARE FOUND.
12. CONTRACTOR SHALL FLAG LOCATION OF PLANT MATERIAL FOR APPROVAL BY ARCHITECT BEFORE INSTALLATION.
13. PLANT BEDS SHALL BE MULCHED WITH A MINIMUM OF 3" OF CLEAN FRESH FINE STRAW.
14. AREAS DESIGNATED AS FLOWER BEDS SHALL RECEIVE 12" OF PLANTING MIXTURE TOPPED WITH 2" OF FINE BARK TINI CHIPS.
15. PLANTING MIXTURE: 3 PARTS TOPSOIL, 1 PART COARSE SAND, ONE PART PEAT MOSS, OR APPROVED SUBSTITUTE.

UTILITY LOCATION NOTES

1. CONTRACTOR SHALL BE RESPONSIBLE TO SECURE THE SERVICES OF A PRIVATE UTILITY LOCATOR FIRM DURING THE ENTIRE COURSE OF CONSTRUCTION. CONTRACTOR SHALL PAY FOR SAID SERVICES.
2. CONTRACTOR SHALL IMMEDIATELY REPAIR ALL UTILITIES DAMAGED BY CONSTRUCTION ACTIVITIES, AT NO ADDITIONAL COST TO THE OWNER.
3. THE UTILITIES SHOWN ARE SCHEMATIC AND FOR THE CONTRACTOR'S CONVENIENCE ONLY. THERE MAY BE OTHER UTILITIES NOT SHOWN ON THESE PLANS. THE DESIGN PROFESSIONAL ASSUMES NO RESPONSIBILITY FOR THE LOCATIONS SHOWN AND IT SHALL BE THE CONTRACTOR'S RESPONSIBILITY TO VERIFY THE LOCATIONS OF UTILITIES WITHIN THE LIMITS OF THE WORK. DAMAGE TO EXISTING UTILITIES BY THE CONTRACTOR FROM HIS/HER OPERATIONS SHALL BE IMMEDIATELY REPAIRED AT NO ADDITIONAL COST TO THE OWNER.
4. CONTRACTOR SHALL BE RESPONSIBLE FOR COMPACTION OF BACKFILL OF ALL UTILITY TRENCHES WITHIN SITE WORK LIMITS. THIS INCLUDES TRENCHES DUG AND BACKFILLED BY LOCAL UTILITIES SUCH AS POWER, GAS, TELEPHONE, ETC. CONTRACTOR SHALL PROVIDE ADDITIONAL BACKFILL AND COMPACTION AS NECESSARY, IF SETTLEMENT OCCURS.

GRAPHIC SCALE & ORIENTATION

0 15 30 45 60 90
SCALE: 1"=30'-0"

DO NOT BREAK OR DUPLICATE

1. DO NOT DUPLICATE DRAWINGS WITHOUT PERMISSION.
2. READ THE SPECIFICATIONS. THIS SET OF DRAWINGS AND SPECIFICATIONS DEFINE PROJECT SCOPE AND CONTRACT REQUIREMENTS. INDIVIDUAL SHEETS SEPARATED FROM THE SET MAY NOT ADEQUATELY REFLECT ALL INFORMATION NEEDED TO SUITABLY COVER CERTAIN ITEMS. DO NOT SEPARATE THIS SET OF DRAWINGS INTO INDIVIDUAL SHEETS.

CALL BEFORE YOU DIG

GEORGIA811
www.Georgia811.com

GEORGIA LAW MANDATES THAT, BEFORE BEGINNING ANY MECHANIZED DIGGING OR EXCAVATION WORK, YOU MUST CONTACT GEORGIA 811 BY USING EREQUEST ON WWW.GEORGIA811.COM OR BY CALLING 811 OR 1-800-285-4111 AT LEAST 48 HOURS BUT NO MORE THAN 10 WORKING DAYS IN ADVANCE TO HAVE UTILITY LINES MARKED.

1020 OLD BISHOP ROAD, BISHOP GA 30621

Phone: 770-483-1173

Civil Engineers

Landscape Architects

**PAIDEIA PYTHON PARK
RENOVATION**
1201 CLARENDON AVE.,
AVONDALE ESTATES, GA 30002

03-15-2025

REVISIONS

No.	DATE	DESCRIPTION
1	03-21-2025	DCI APPLICATION

NOT RELEASED FOR CONSTRUCTION

SUBMITTALS

No.	DATE	DESCRIPTION
1	03-21-2025	DCI APPLICATION

Appendix Exhibit 3

BLP, INC. PROJECT NO: 24136

DATE: 03-21-2025


DRAWING BY: XXX

CHECKED BY: CB

TREE PROTECTION AND REMOVAL PLAN

C600

SHEET #

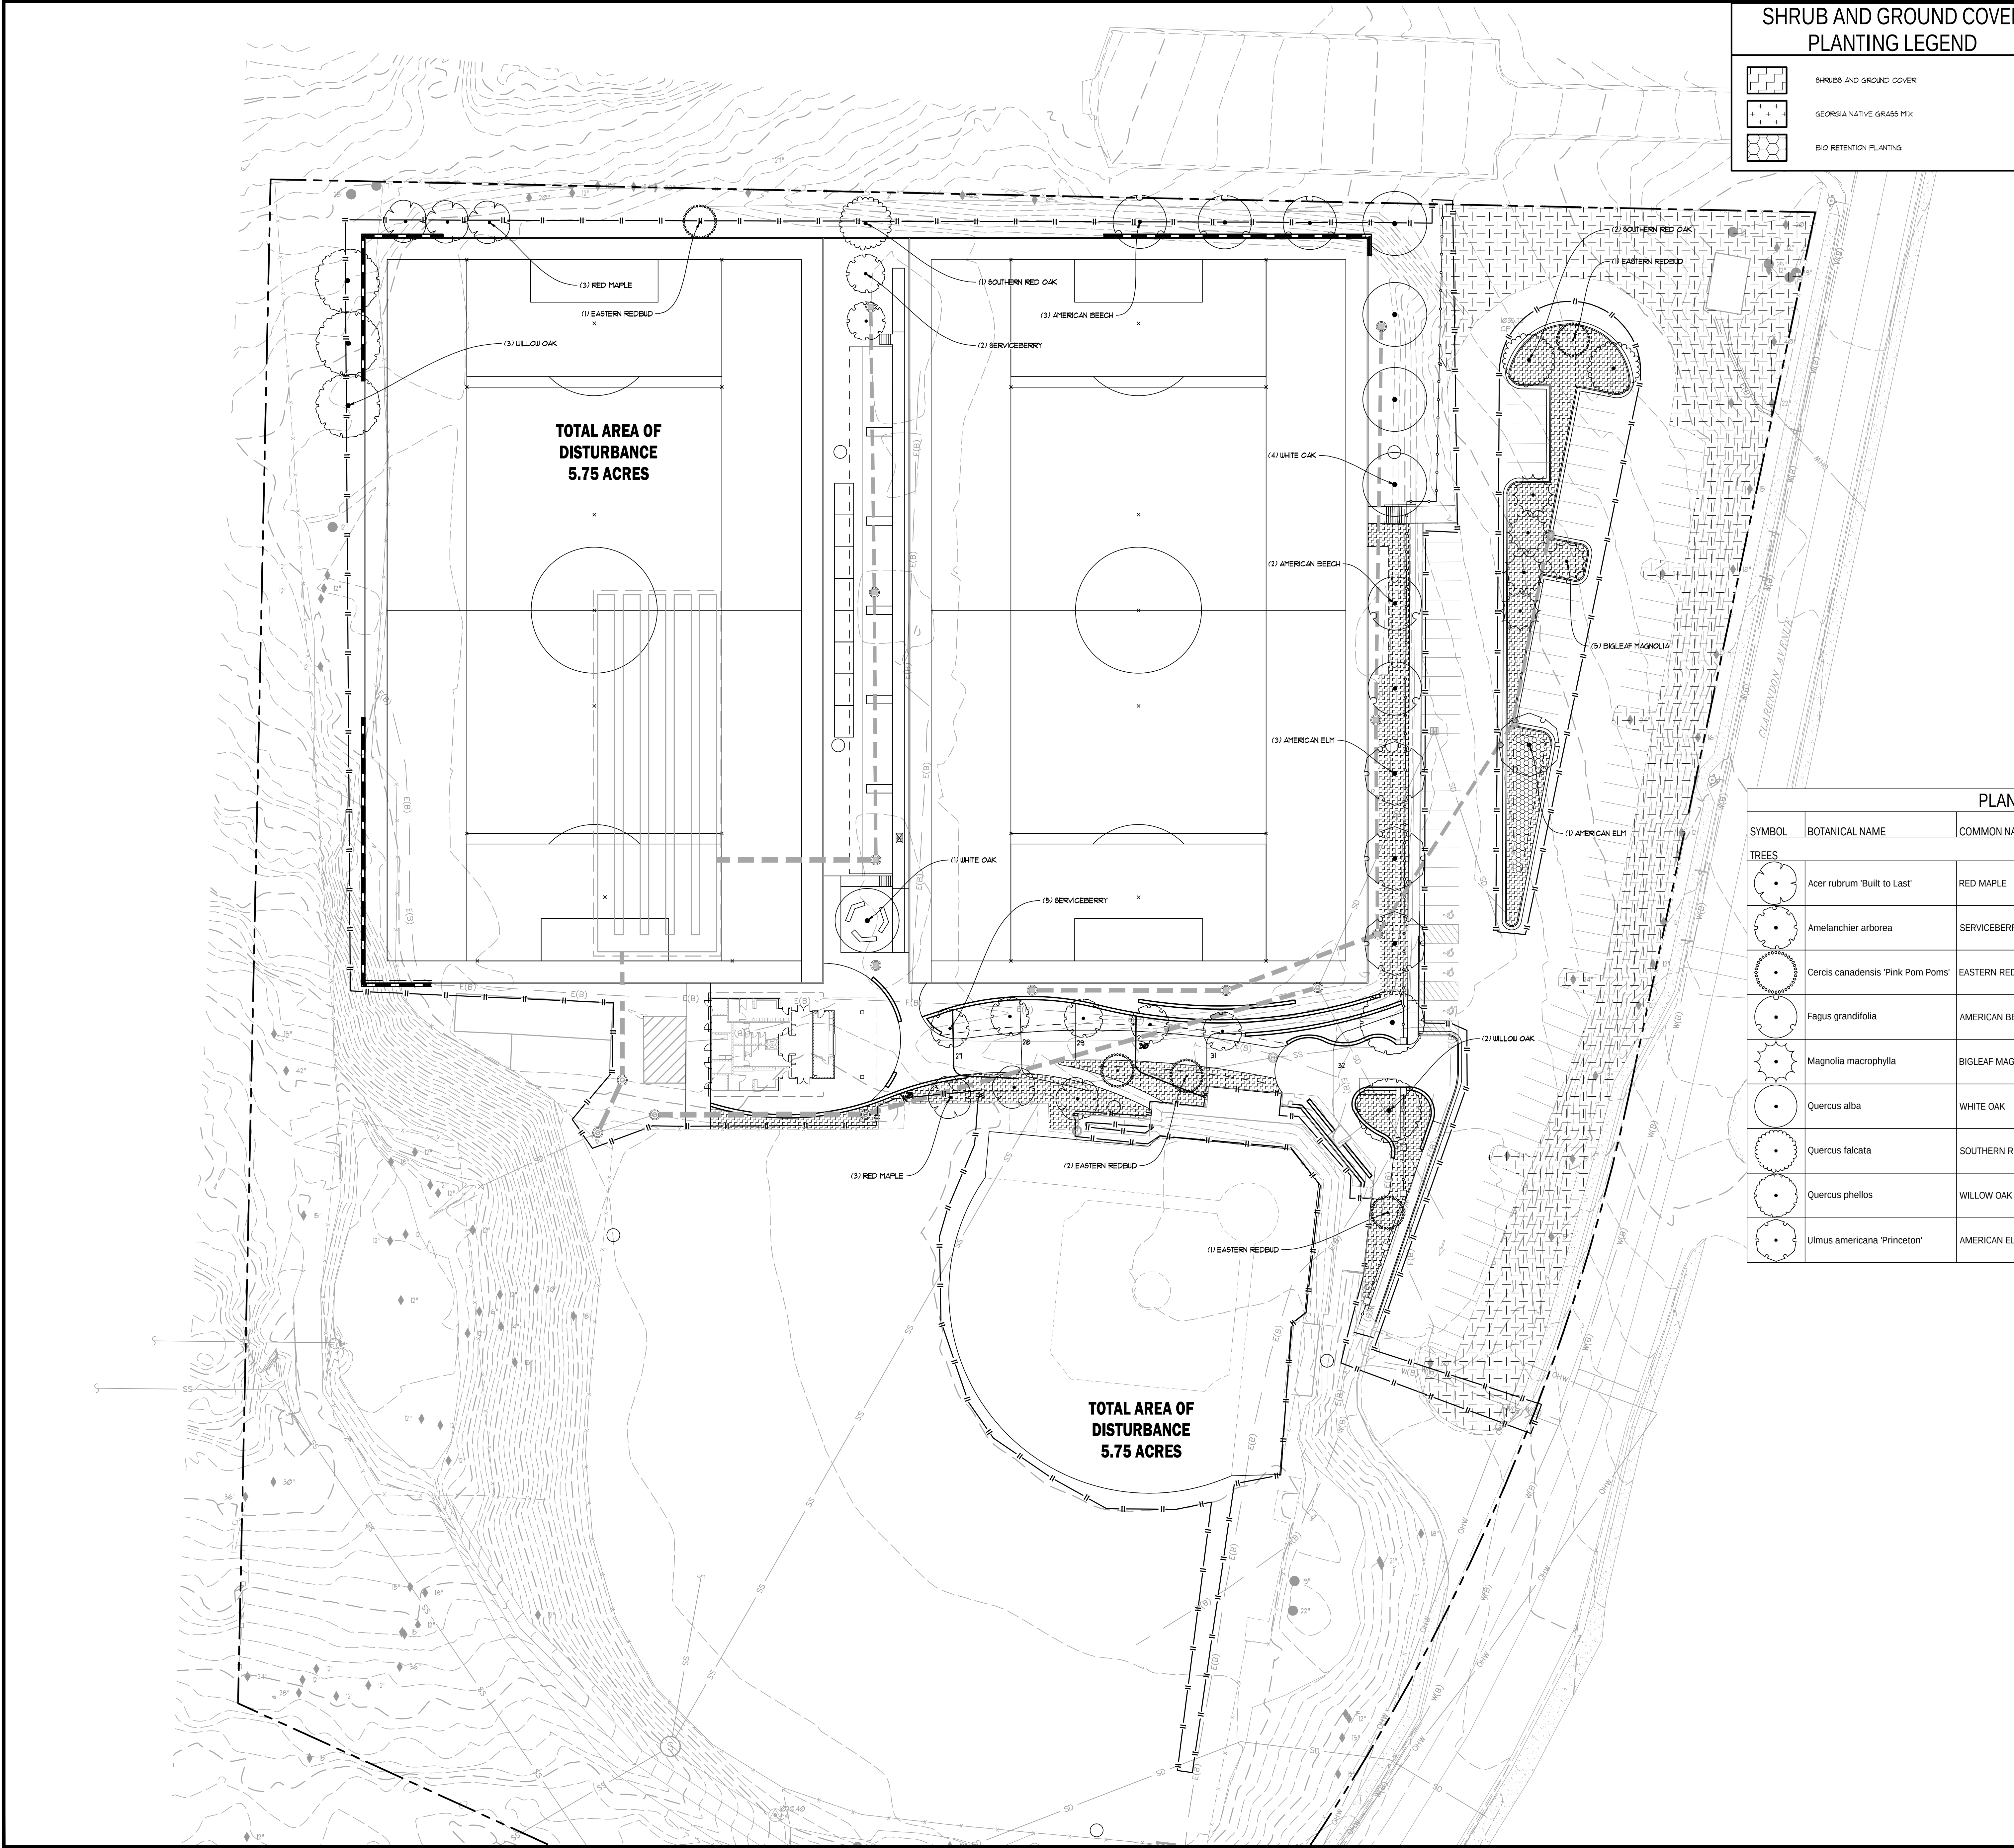

SHRUB AND GROUND COVER PLANTING LEGEND

SHRUBS AND GROUND COVER

GEORGIA NATIVE GRASS MIX

BIO RETENTION PLANTING

RECOMPENSE CANOPY COVERAGE CALCULATIONS

4 PER SEC. 8-43 OF CHAPTER 8 ARTICLE X DIV. 3 CREDIT TOWARDS MEETING TREE CANOPY COVERAGE SHALL BE DETERMINED BASED ON THE SPECIES OF TREE.

- GREATER CANOPY TREES - NEWLY PLANTED TREES OF GREATER CANOPY SPECIES PROVIDE ONE THOUSAND NINE HUNDRED (1900) SQUARE FEET OF TREE CANOPY COVERAGE CREDIT.
- LESSER CANOPY TREES - NEWLY PLANTED TREES OF LESSER CANOPY SPECIES PROVIDE ONE THOUSAND TWO HUNDRED (1200) SQUARE FEET OF TREE CANOPY COVERAGE CREDIT.

N TOTAL 22 GREATER CANOPY TREES ARE PROPOSED -

AMERICAN BEECH - 5
WHITE OAK - 3
SOUTHERN RED OAK - 3
WILLOW OAK - 3
AMERICAN ELM - 4

COVERAGE CREDIT = 22 X 1900 = 41800 SQ. FT.

N TOTAL 23 LESSER CANOPY TREES ARE PROPOSED -

RED MAPLE - 1
SERVICEBERRY - 6
EASTERN REDBUD - 5
BIG LEAF MAGNOLIA - 5

COVERAGE CREDIT = 23 X 1200 = 27600 SQ. FT.

TOTAL COVERAGE CREDIT = 41800 + 27600 = 69400 SQ. FT.

HENCE, REQUIREMENT IS MET.

PLANTING NOTES

- PLANT MATERIALS SHALL MEET MINIMUM REQUIREMENTS AS SET FORTH IN THE LATEST EDITION OF AMERICAN STANDARD FOR NURSERY STOCK.
- PLANTS SHALL BE HEALTHY, VIGOROUS SPECIMENS, FREE OF PESTS AND DISEASE.
- PLANTS ARE SUBJECT TO THE APPROVAL OF THE ARCHITECT OR OWNER BEFORE, DURING AND AFTER INSTALLATION.
- DO NOT ALLOW AIR POCKETS TO FORM WHEN BACKFILLING.
- DO NOT BREAK ROOTBALL.
- IMMEDIATELY SOAK NEW PLANTINGS WITH WATER.
- STAKE TREES IMMEDIATELY AFTER PLANTING AS INDICATED IN DETAILS OR AS DIRECTED BY THE ARCHITECT.
- CONTRACTOR IS FULLY RESPONSIBLE FOR MAINTENANCE, INCLUDING WATERING, WEEDING, SETTLING, PRUNING OF THIS WORK THROUGHOUT THE MAINTENANCE PERIOD, AS INDICATED IN THE SPECIFICATIONS OR UNTIL SUBSTANTIAL COMPLETION (WHICHEVER IS GREATER).
- THE CONTRACTOR IS ADVISED OF THE UNDERGROUND UTILITIES AND SHALL CHECK LOCATION OF SAME BEFORE COMMENCING DIGGING OPERATIONS.
- CONTRACTOR SHALL FULLY GUARANTEE PLANTS FOR THIS JOB FOR A PERIOD OF ONE (1) YEAR BEGINNING ON THE DATE OF SUBSTANTIAL COMPLETION CERTIFICATE.
- CONTRACTOR SHALL BE RESPONSIBLE FOR WISHER OWN TAKEOFF QUANTITIES IF THERE ARE DISCREPANCIES BETWEEN THE PLANTING SCHEDULE AND THE PLANTING PLAN. THE PLANTING SCHEDULE SHALL RULE. NOTIFY LANDSCAPE ARCHITECT IF ANY DISCREPANCIES ARE FOUND.
- CONTRACTOR SHALL FLAG LOCATION OF PLANT MATERIAL FOR APPROVAL BY ARCHITECT BEFORE INSTALLATION.
- PLANT BEDS SHALL BE MULCHED WITH A MINIMUM OF 3" OF CLEAN FRESH PINE STRAW.
- AREAS DESIGNATED AS FLOWER BEDS SHALL RECEIVE 12" OF PLANTING MIXTURE TOPPED WITH 2" OF PINE BARK MINI CHIPS.
- PLANTING MIXTURE: 3 PARTS TOPSOIL, 1 PART COARSE SAND, ONE PART PEAT MOSS, OR APPROVED SUBSTITUTE.

PLANT SCHEDULE

SYMBOL	BOTANICAL NAME	COMMON NAME	SIZE	CONTAINER	QTY	REMARKS
	Acer rubrum 'Built to Last'	RED MAPLE	3" Cal.	B&B	6	STRAIGHT CENTRAL LEADER, SPECIMEN, FULL FOLIAGE, FREE OF PESTS AND DISEASE
	Amelanchier arborea	SERVICEBERRY	7' HL	B&B	7	Full Head, Specimen, 3-Leader
	Cercis canadensis 'Pink Pom Poms'	EASTERN REDBUD	3" Cal.	B&B	5	STRAIGHT CENTRAL LEADER, SPECIMEN, FULL FOLIAGE, FREE OF PESTS AND DISEASE
	Fagus grandifolia	AMERICAN BEECH	4" Cal.	B&B	5	STRAIGHT CENTRAL LEADER, SPECIMEN, FULL FOLIAGE, FREE OF PESTS AND DISEASE
	Magnolia macrophylla	BIGLEAF MAGNOLIA	3" Cal.	B&B	5	STRAIGHT CENTRAL LEADER, SPECIMEN, FULL FOLIAGE, FREE OF PESTS AND DISEASE
	Quercus alba	WHITE OAK	4" Cal.	B&B	5	STRAIGHT CENTRAL LEADER, SPECIMEN, FULL FOLIAGE, FREE OF PESTS AND DISEASE
	Quercus falcata	SOUTHERN RED OAK	4" Cal.	B&B	3	STRAIGHT CENTRAL LEADER, SPECIMEN, FULL FOLIAGE, FREE OF PESTS AND DISEASE
	Quercus phellos	WILLOW OAK	4" Cal.	B&B	5	STRAIGHT CENTRAL LEADER, SPECIMEN, FULL FOLIAGE, FREE OF PESTS AND DISEASE
	Ulmus americana 'Princeton'	AMERICAN ELM	4" Cal.	B&B	4	STRAIGHT CENTRAL LEADER, SPECIMEN, FULL FOLIAGE, FREE OF PESTS AND DISEASE

UTILITY LOCATION NOTES

- CONTRACTOR SHALL BE RESPONSIBLE TO SECURE THE SERVICES OF A PRIVATE UTILITY LOCATOR FIRM DURING THE ENTIRE COURSE OF CONSTRUCTION. CONTRACTOR SHALL PAY FOR SAID SERVICES.
- CONTRACTOR SHALL IMMEDIATELY REPAIR ALL UTILITIES DAMAGED BY CONSTRUCTION ACTIVITIES, AT NO ADDITIONAL COST TO THE OWNER.
- THE UTILITIES SHOWN ARE SCHEMATIC AND FOR THE CONTRACTOR'S CONVENIENCE ONLY. THERE MAY BE OTHER UTILITIES NOT SHOWN ON THESE PLANS. THE DESIGN PROFESSIONAL ASSUMES NO RESPONSIBILITY FOR THE LOCATIONS SHOWN AND IT SHALL BE THE CONTRACTOR'S RESPONSIBILITY TO VERIFY THE LOCATIONS OF UTILITIES WITHIN THE LIMITS OF THE WORK. DAMAGE TO EXISTING UTILITIES BY THE CONTRACTOR FROM HIS HER OPERATIONS SHALL BE IMMEDIATELY REPAIRED AT NO ADDITIONAL COST TO THE OWNER.
- CONTRACTOR SHALL BE RESPONSIBLE FOR COMPACTION OF BACKFILL OF ALL UTILITY TRENCHES WITHIN SITE WORK LIMITS. THIS INCLUDES TRENCHES DUG AND BACKFILLED BY LOCAL UTILITIES SUCH AS POWER, GAS, TELEPHONE, ETC. CONTRACTOR SHALL PROVIDE ADDITIONAL BACKFILL AND COMPACTION AS NECESSARY, IF SETTLEMENT OCCURS.

GRAPHIC SCALE & ORIENTATION

0 15 30 45 60 90

SCALE: 1"=30'-0"


DO NOT BREAK OR DUPLICATE

- DO NOT DUPLICATE DRAWINGS WITHOUT PERMISSION.
- READ THE SPECIFICATIONS. THIS SET OF DRAWINGS AND SPECIFICATIONS DEFINE PROJECT SCOPE AND CONTRACT REQUIREMENTS. INDIVIDUAL SHEETS SEPARATED FROM THE SET MAY NOT ADEQUATELY REFLECT ALL INFORMATION NEEDED TO SUITABLY COVER CERTAIN ITEMS. DO NOT SEPARATE THIS SET OF DRAWINGS INTO INDIVIDUAL SHEETS.

CALL BEFORE YOU DIG

GEORGIA811
www.Georgia811.com

GEORGIA LAW MANDATES THAT, BEFORE BEGINNING ANY MECHANIZED DIGGING OR EXCAVATION WORK, YOU MUST CONTACT GEORGIA 811 BY USING REQUEST ON WWW.GEORGIA811.COM OR BY CALLING 811 OR 1-800-285-4141 AT LEAST 48 HOURS BUT NO MORE THAN 10 WORKING DAYS IN ADVANCE TO HAVE UTILITY LINES MARKED.

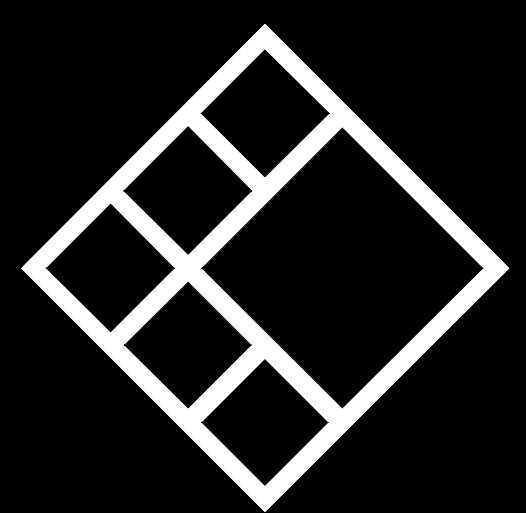

1020 OLD BISHOP ROAD, BISHOP GA 30621

Civil Engineers

Landscape Architects

Breedlove Land Planning, Inc.

Phone: 770-483-1173

PAIDEIA PYTHON PARK
RENOVATION
1201 CLARENDON AVE.,
AVONDALE ESTATES, GA 30002

REVISIONS		
No.	DATE	DESCRIPTION
1		
2		
3		
4		
5		
6		

NOT RELEASED FOR CONSTRUCTION

SUBMITTALS		
No.	DATE	DESCRIPTION
1	03-21-2025	DCI APPLICATION
2		
3		
4		
5		
6		
7		
8		
9		
10		
11		
12		
13		
14		
15		

BLP, INC. PROJECT NO:	24136
DATE:	03-21-2025
DRAWING BY:	XXX
CHECKED BY:	CB

CONCEPTUAL
PLANTING PLAN

C610


CONSULTANT

SEAL

03-15-2025

SHEET TITLE

SHEET#

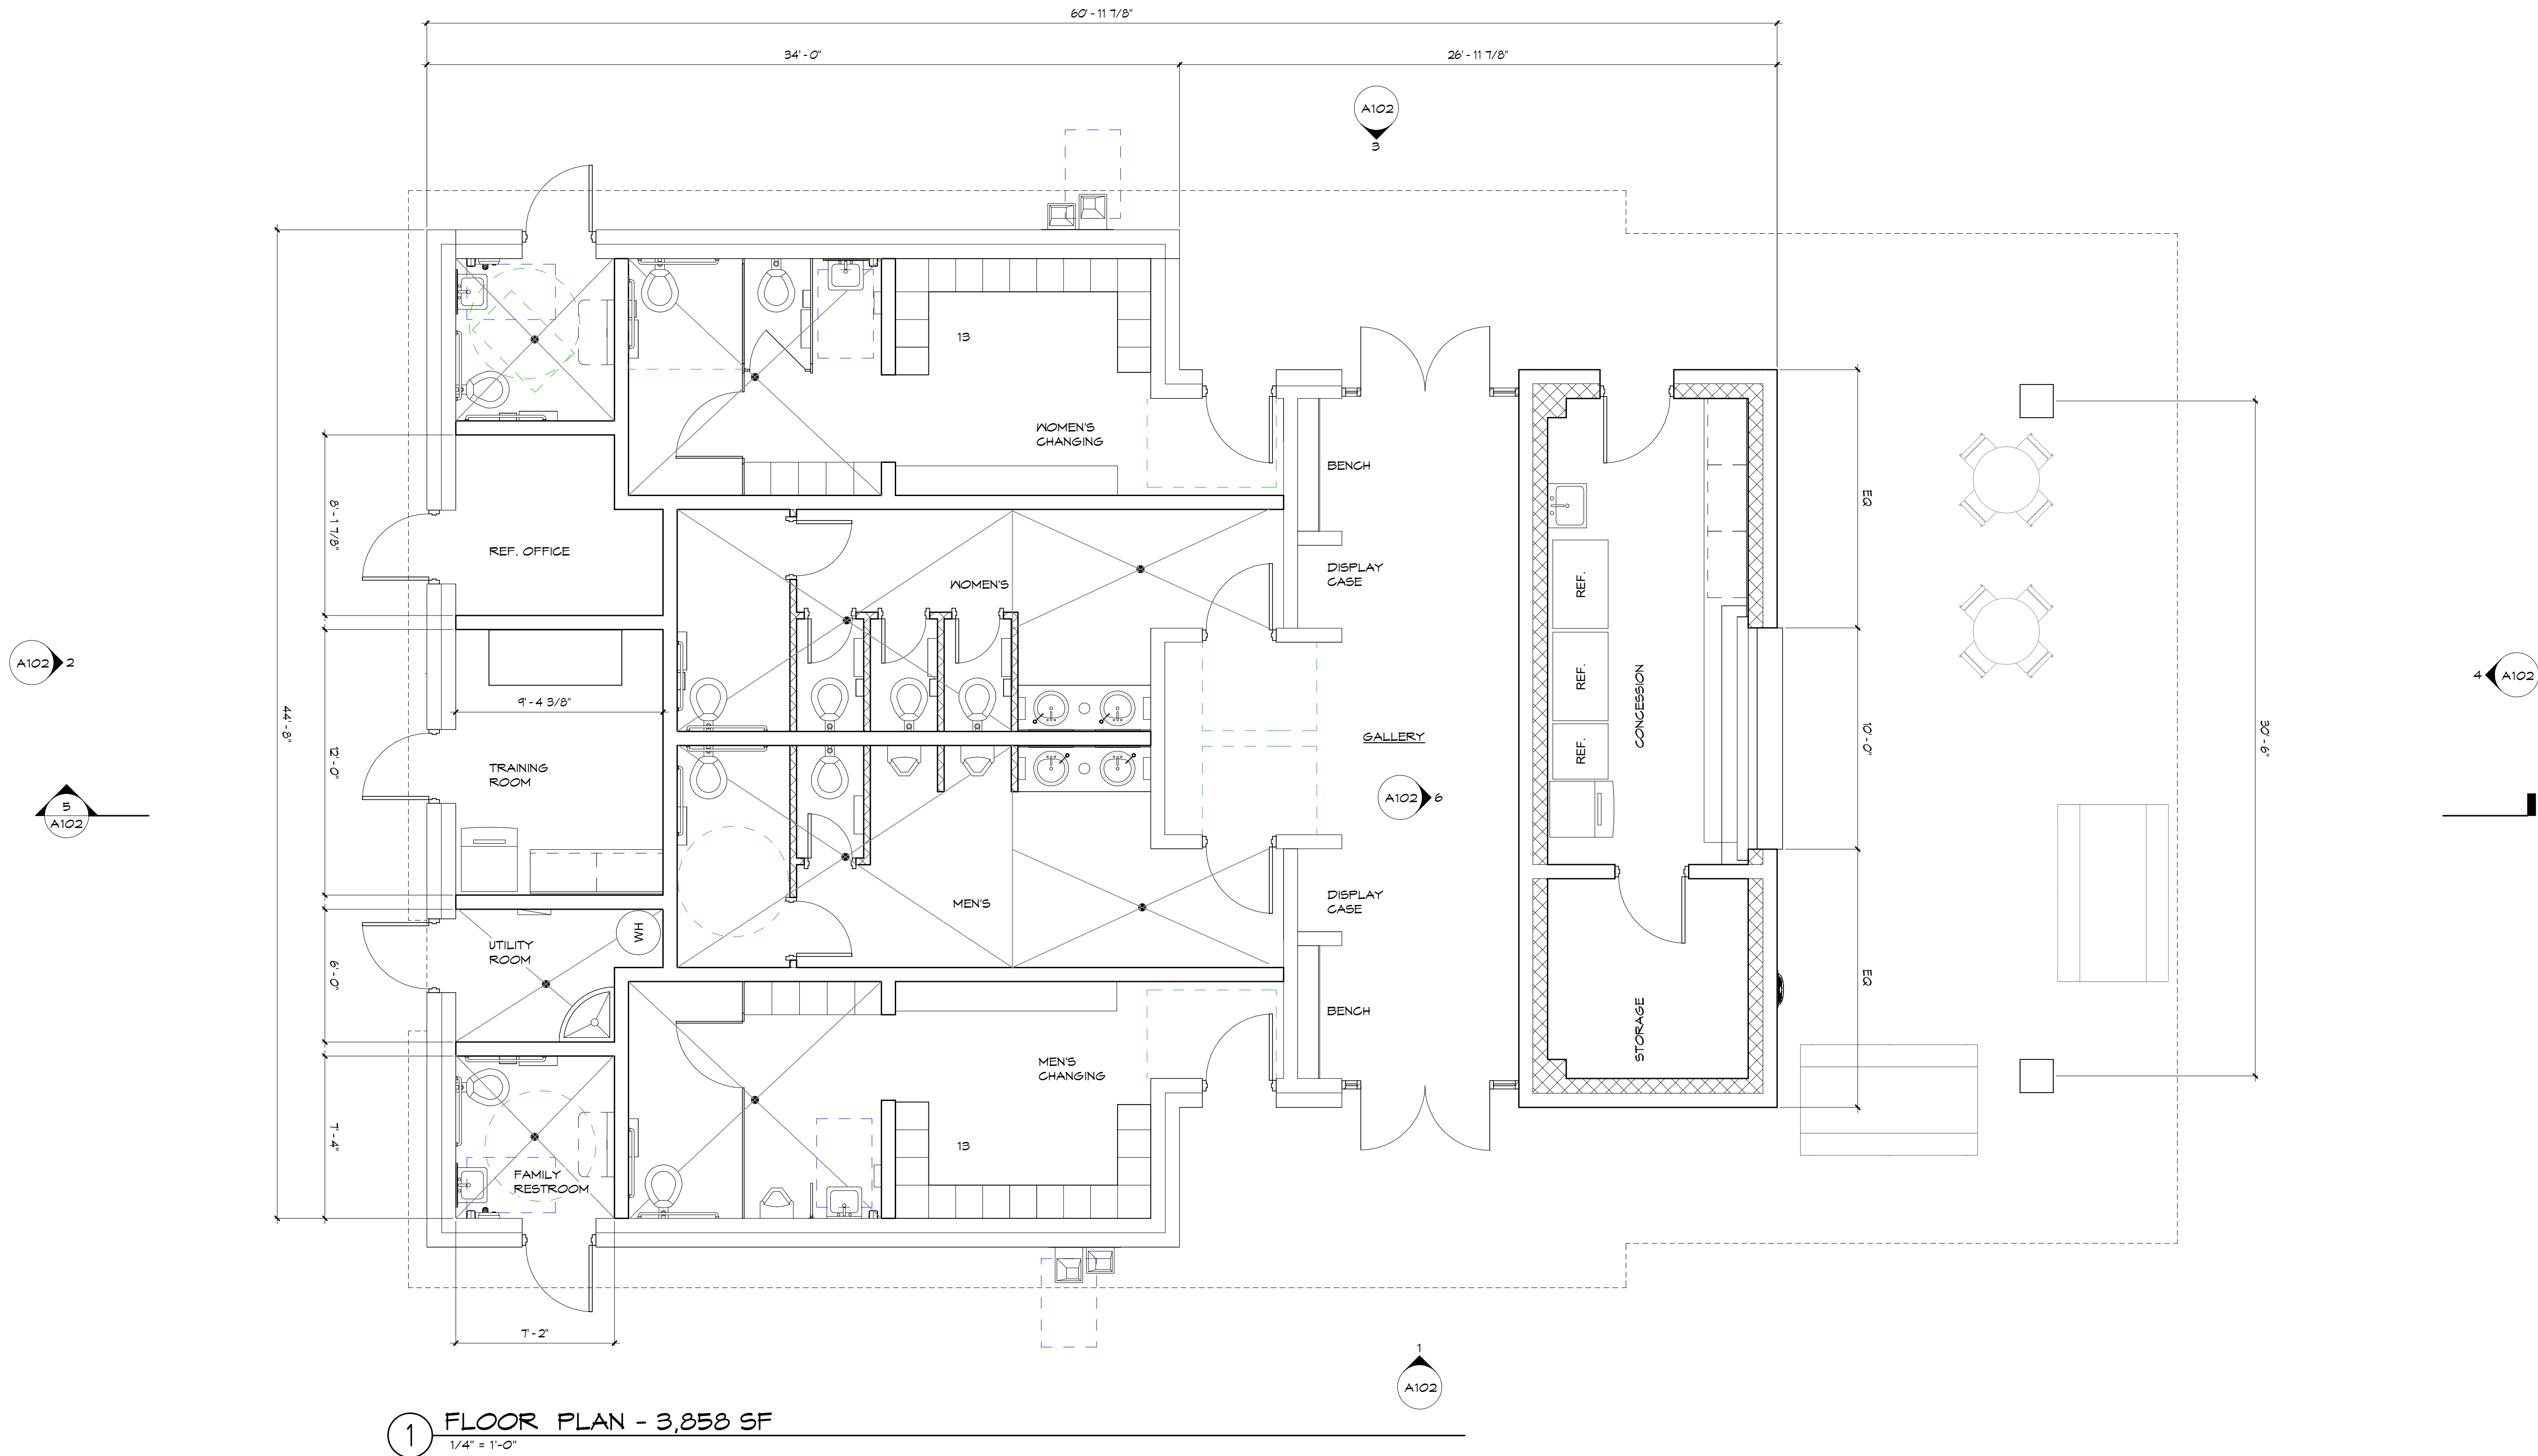

1 FLOOR PLAN - 3,858 SF
1/4" = 1'-0"

15 SIMPSON ST. NW, ATLANTA GA 30308

Phone: 770-483-1173

CONSULTANT

SEAL

PAIDEIA PYTHON PARK
RENOVATION
1201 CLARENDON AVE.,
AVONDALE ESTATES, GA - 30002

REVISIONS

No.	DATE	DESCRIPTION
1		
2		
3		
4		
5		
6		

NOT RELEASED
FOR CONSTRUCTION

SUBMITTALS

No.	DATE	DESCRIPTION
1	03-21-2025	DCI APPLICATION
2		
3		
4		
5		
6		
7		
8		
9		
10		
11		
12		
13		
14		
15		

BLP, INC. PROJECT NO:

24136

DATE:

DRAWING BY:

CHECKED BY:

FLOOR PLAN

A101

Breedlove Land Planning, Inc.

Landscape Architects

Civil Engineers

15 SIMPSON ST. NW, ATLANTA GA 30308


Phone: 770-483-1173

CONSULTANT


SEAL

Appendix
Exhibit 4


6 EAST / WEST - BUILDING SECTION
3/16" = 1'-0"

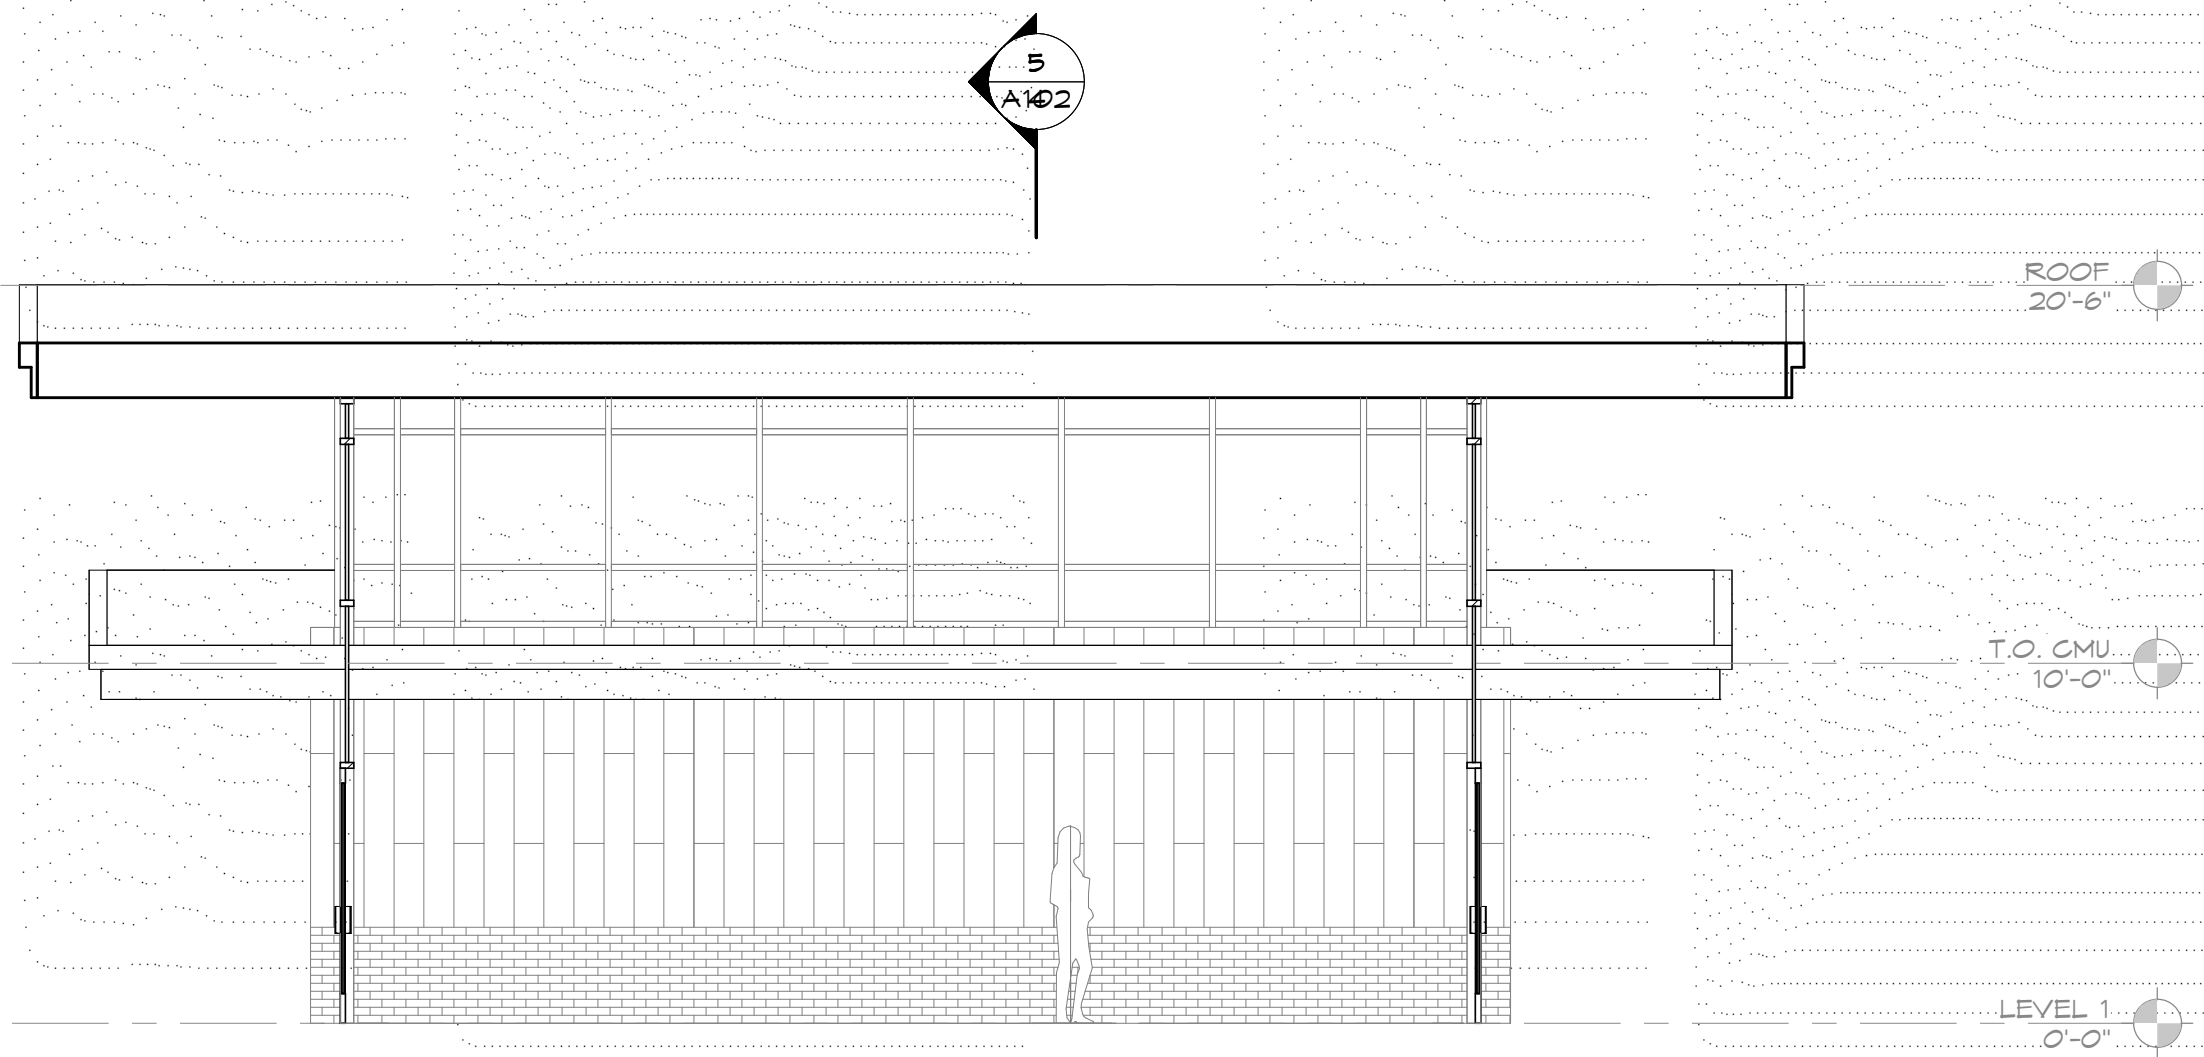


4 SOUTH - ELEVATION
3/16" = 1'-0"

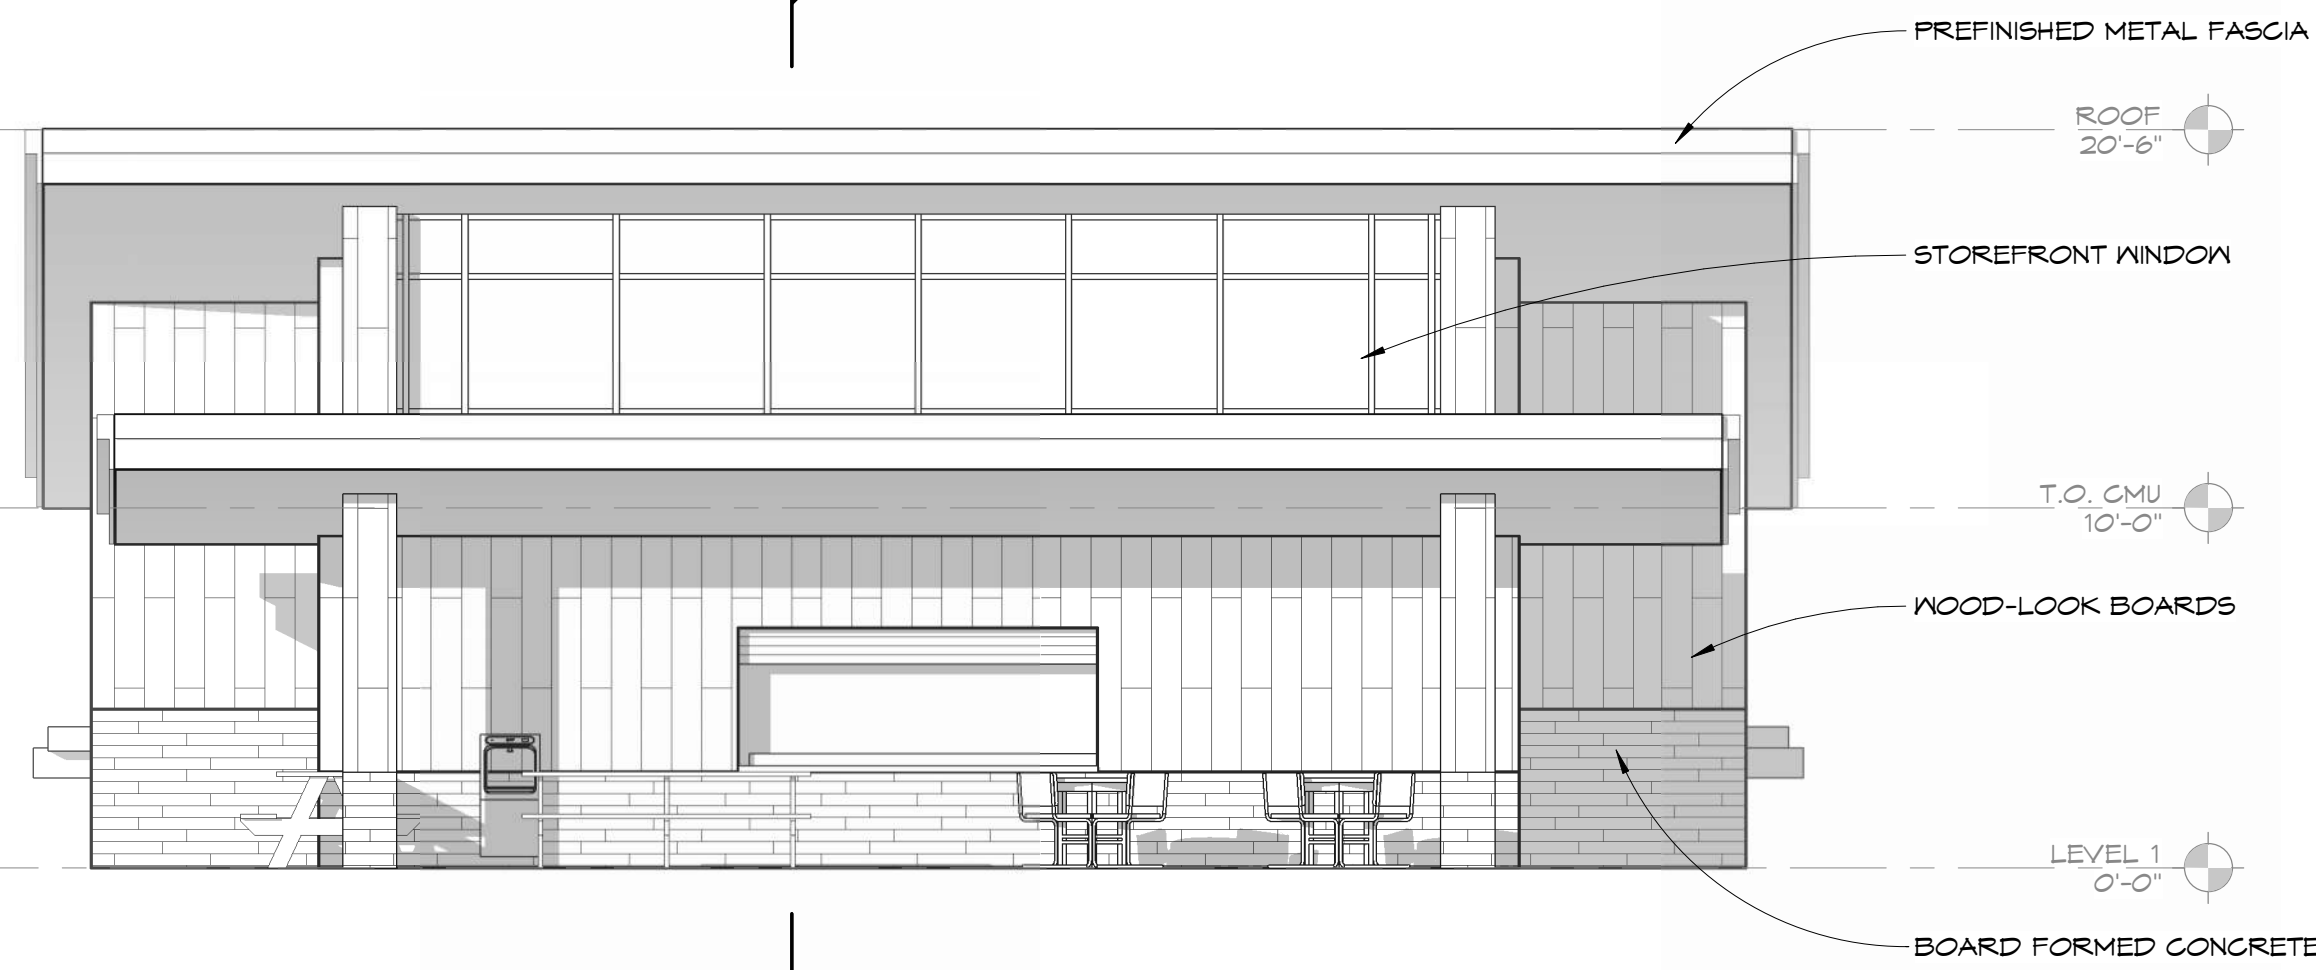


2 NORTH - ELEVATION
3/16" = 1'-0"

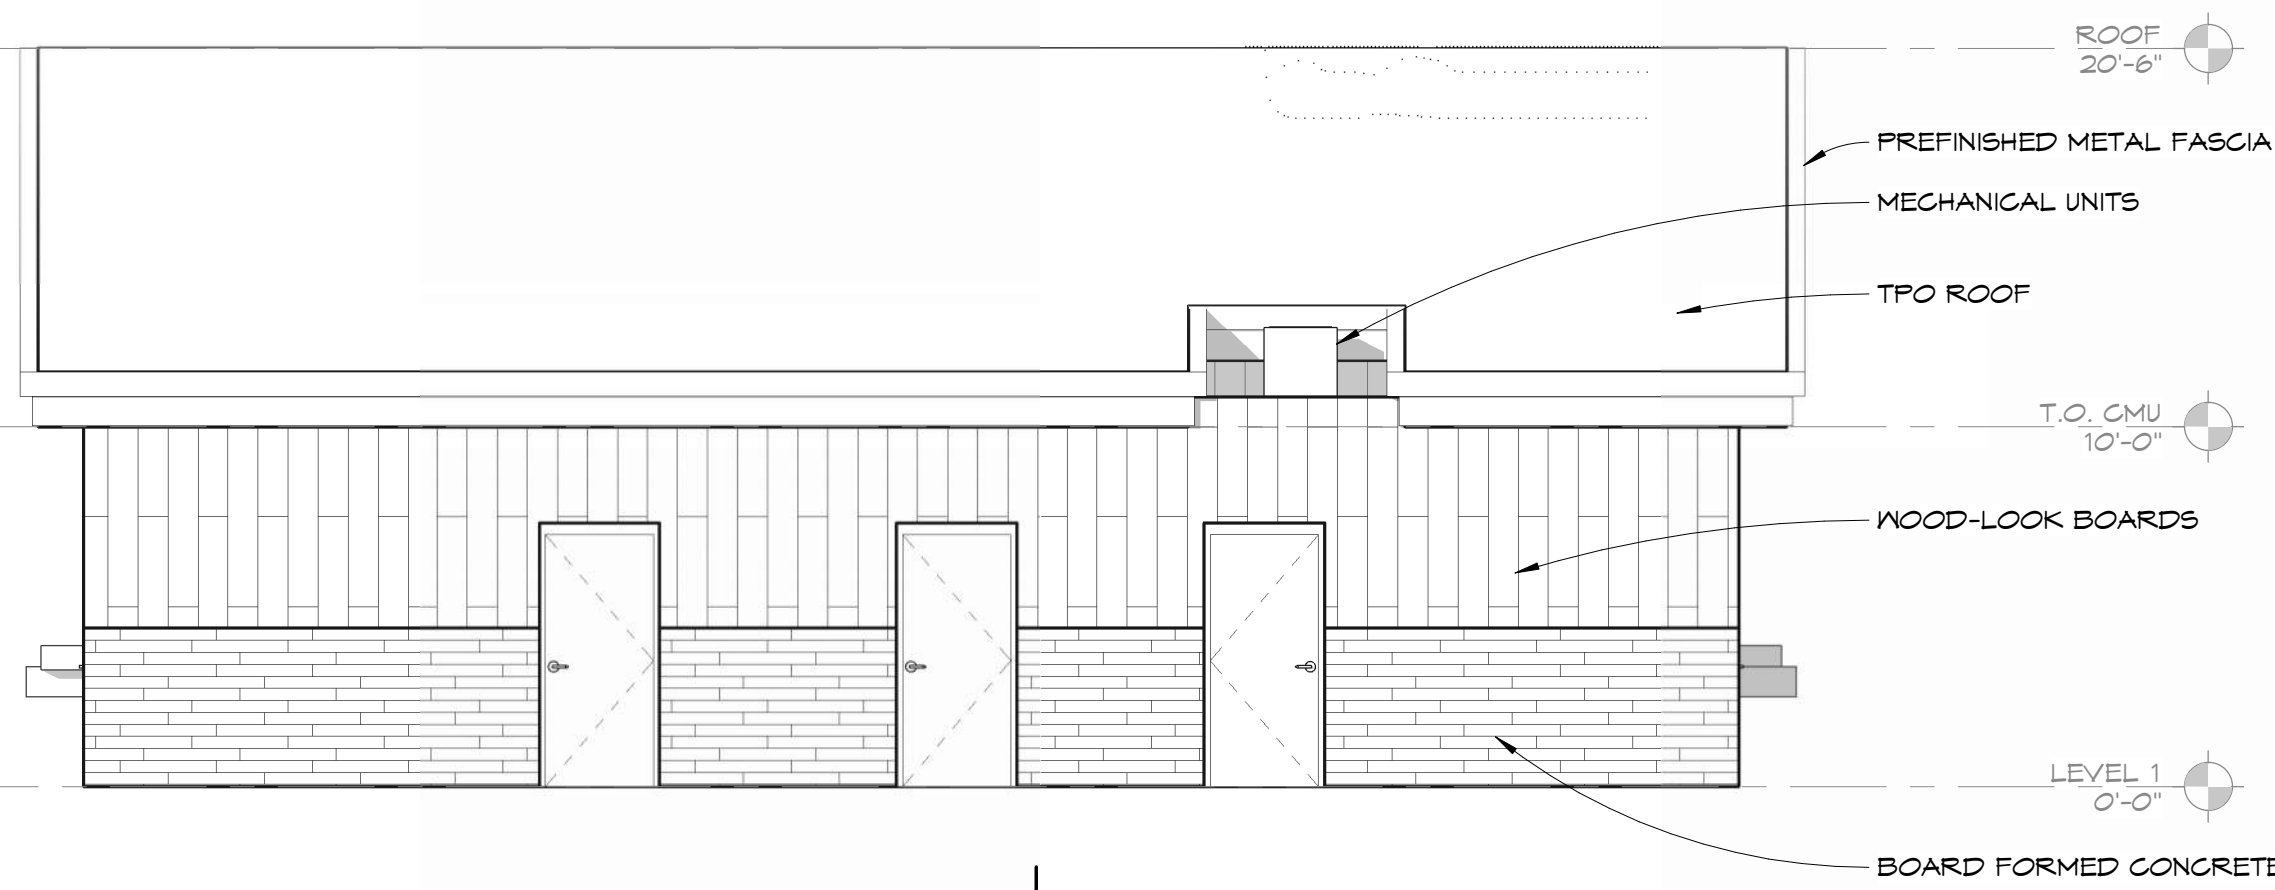


5 NORTH / SOUTH - BUILDING SECTION
3/16" = 1'-0"

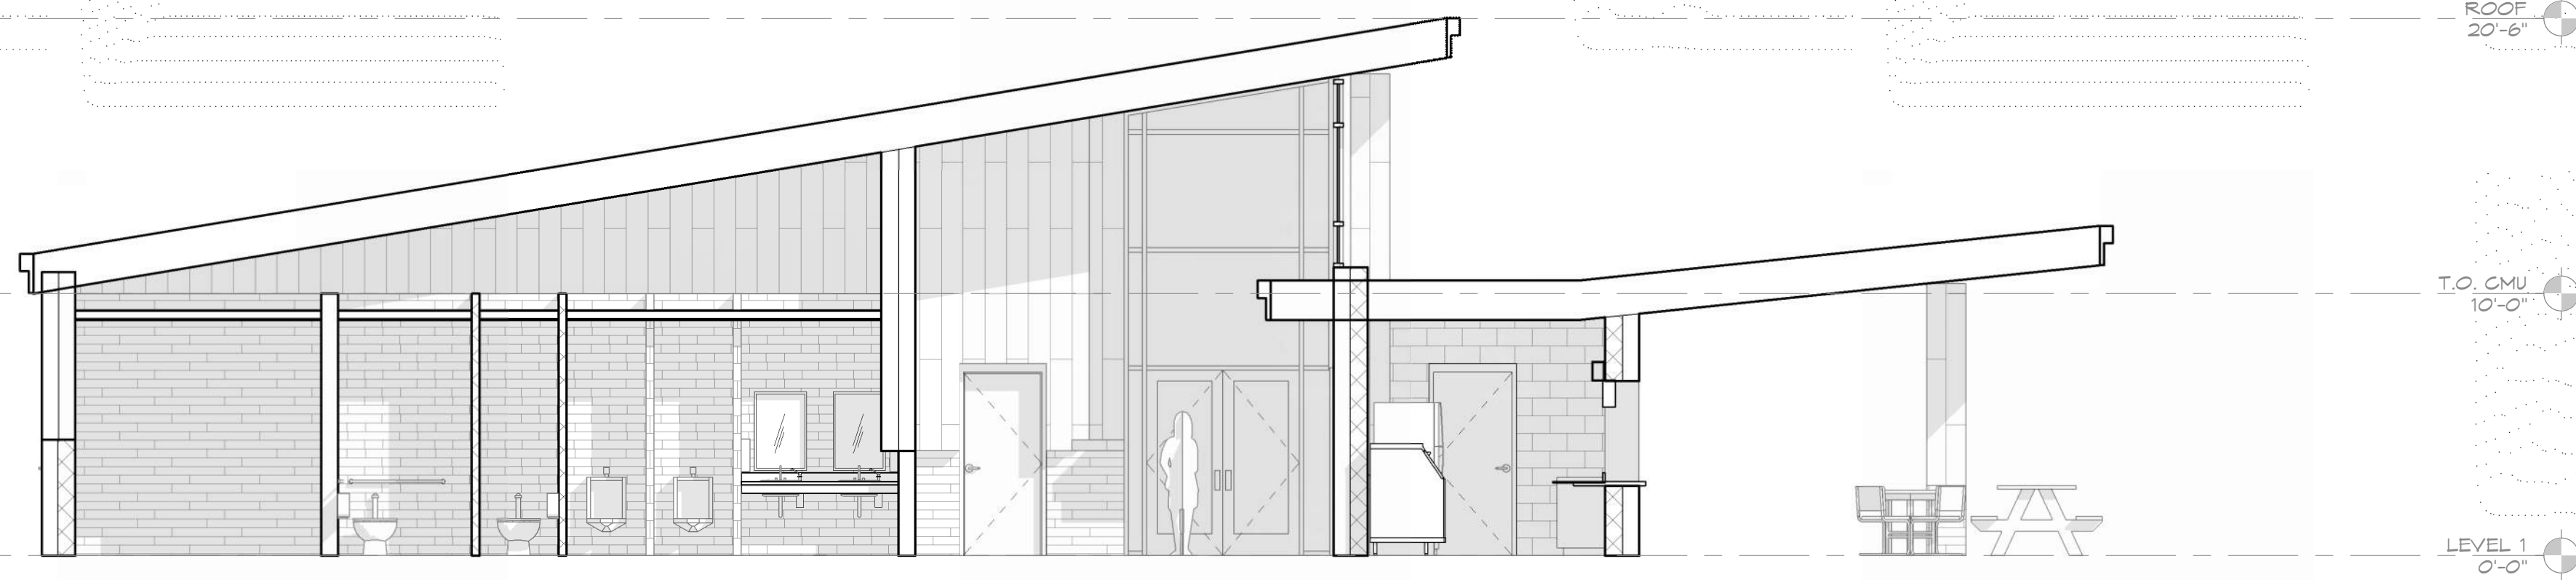


3 WEST - ELEVATION
3/16" = 1'-0"

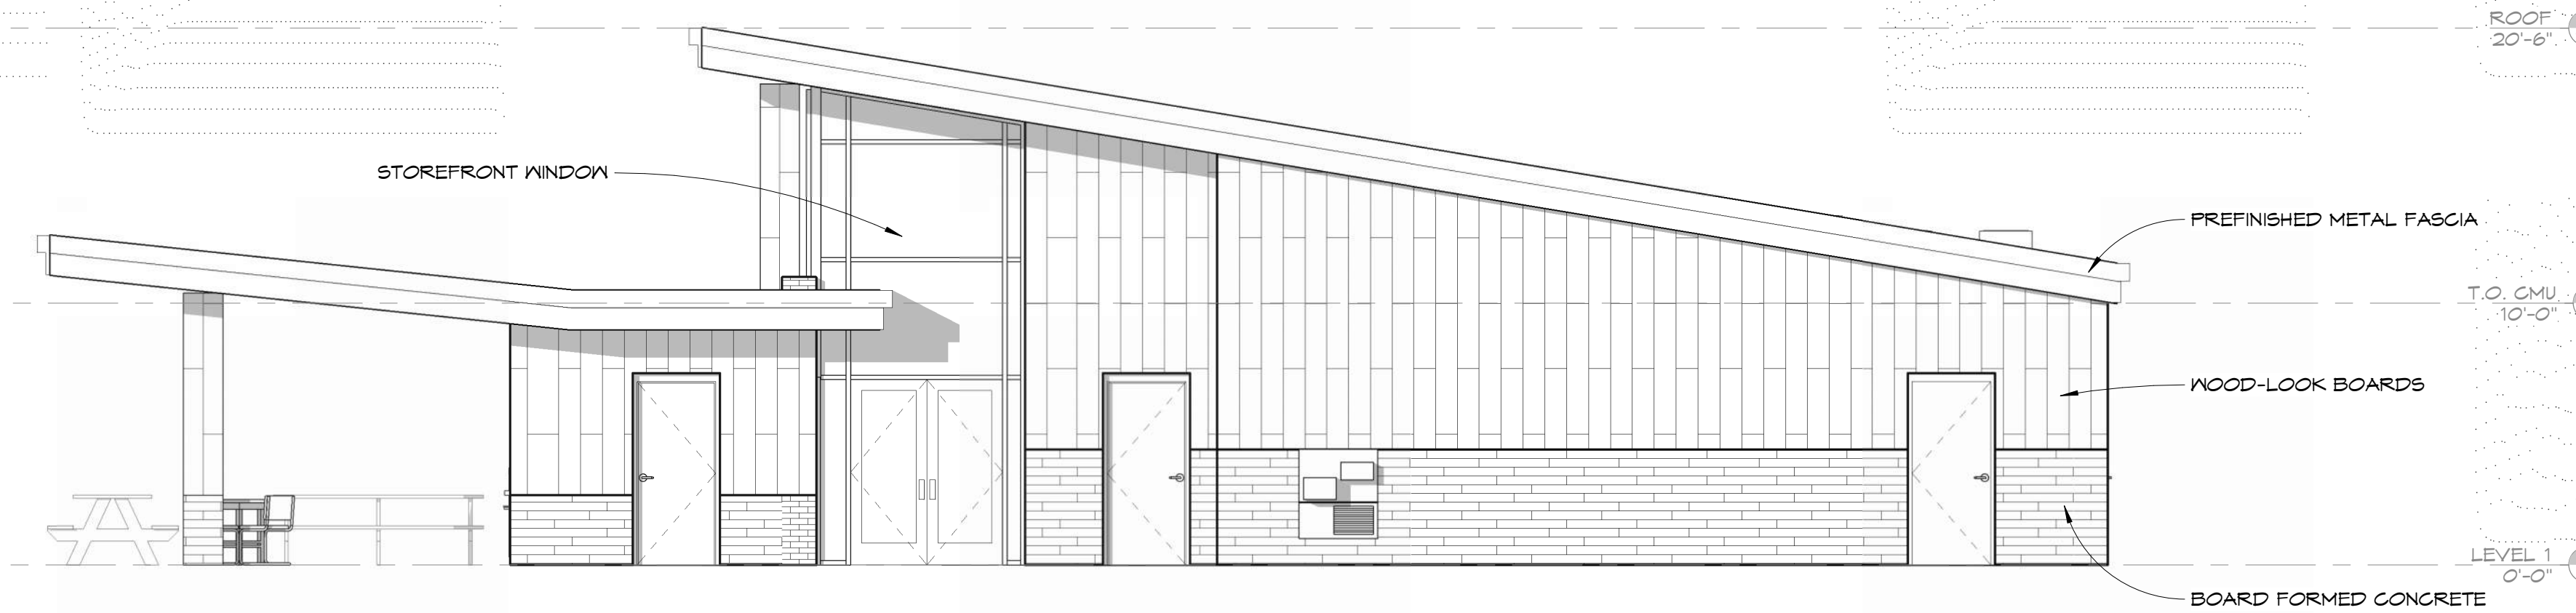

1 EAST - ELEVATION
3/16" = 1'-0"

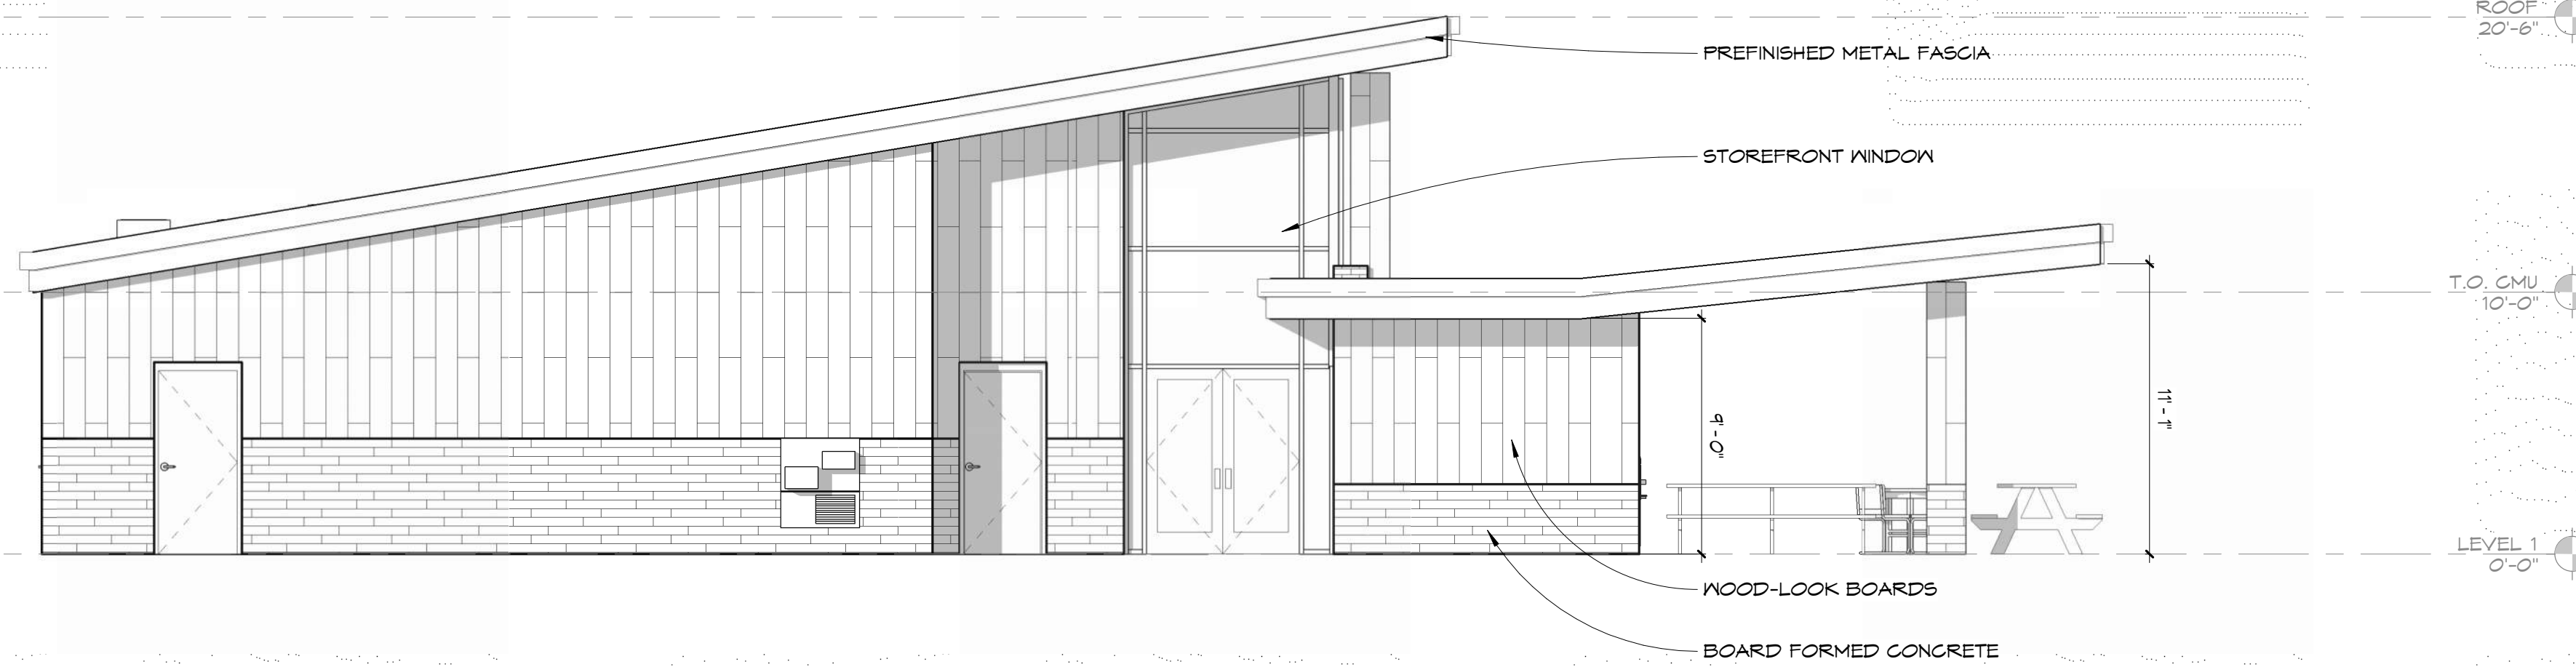

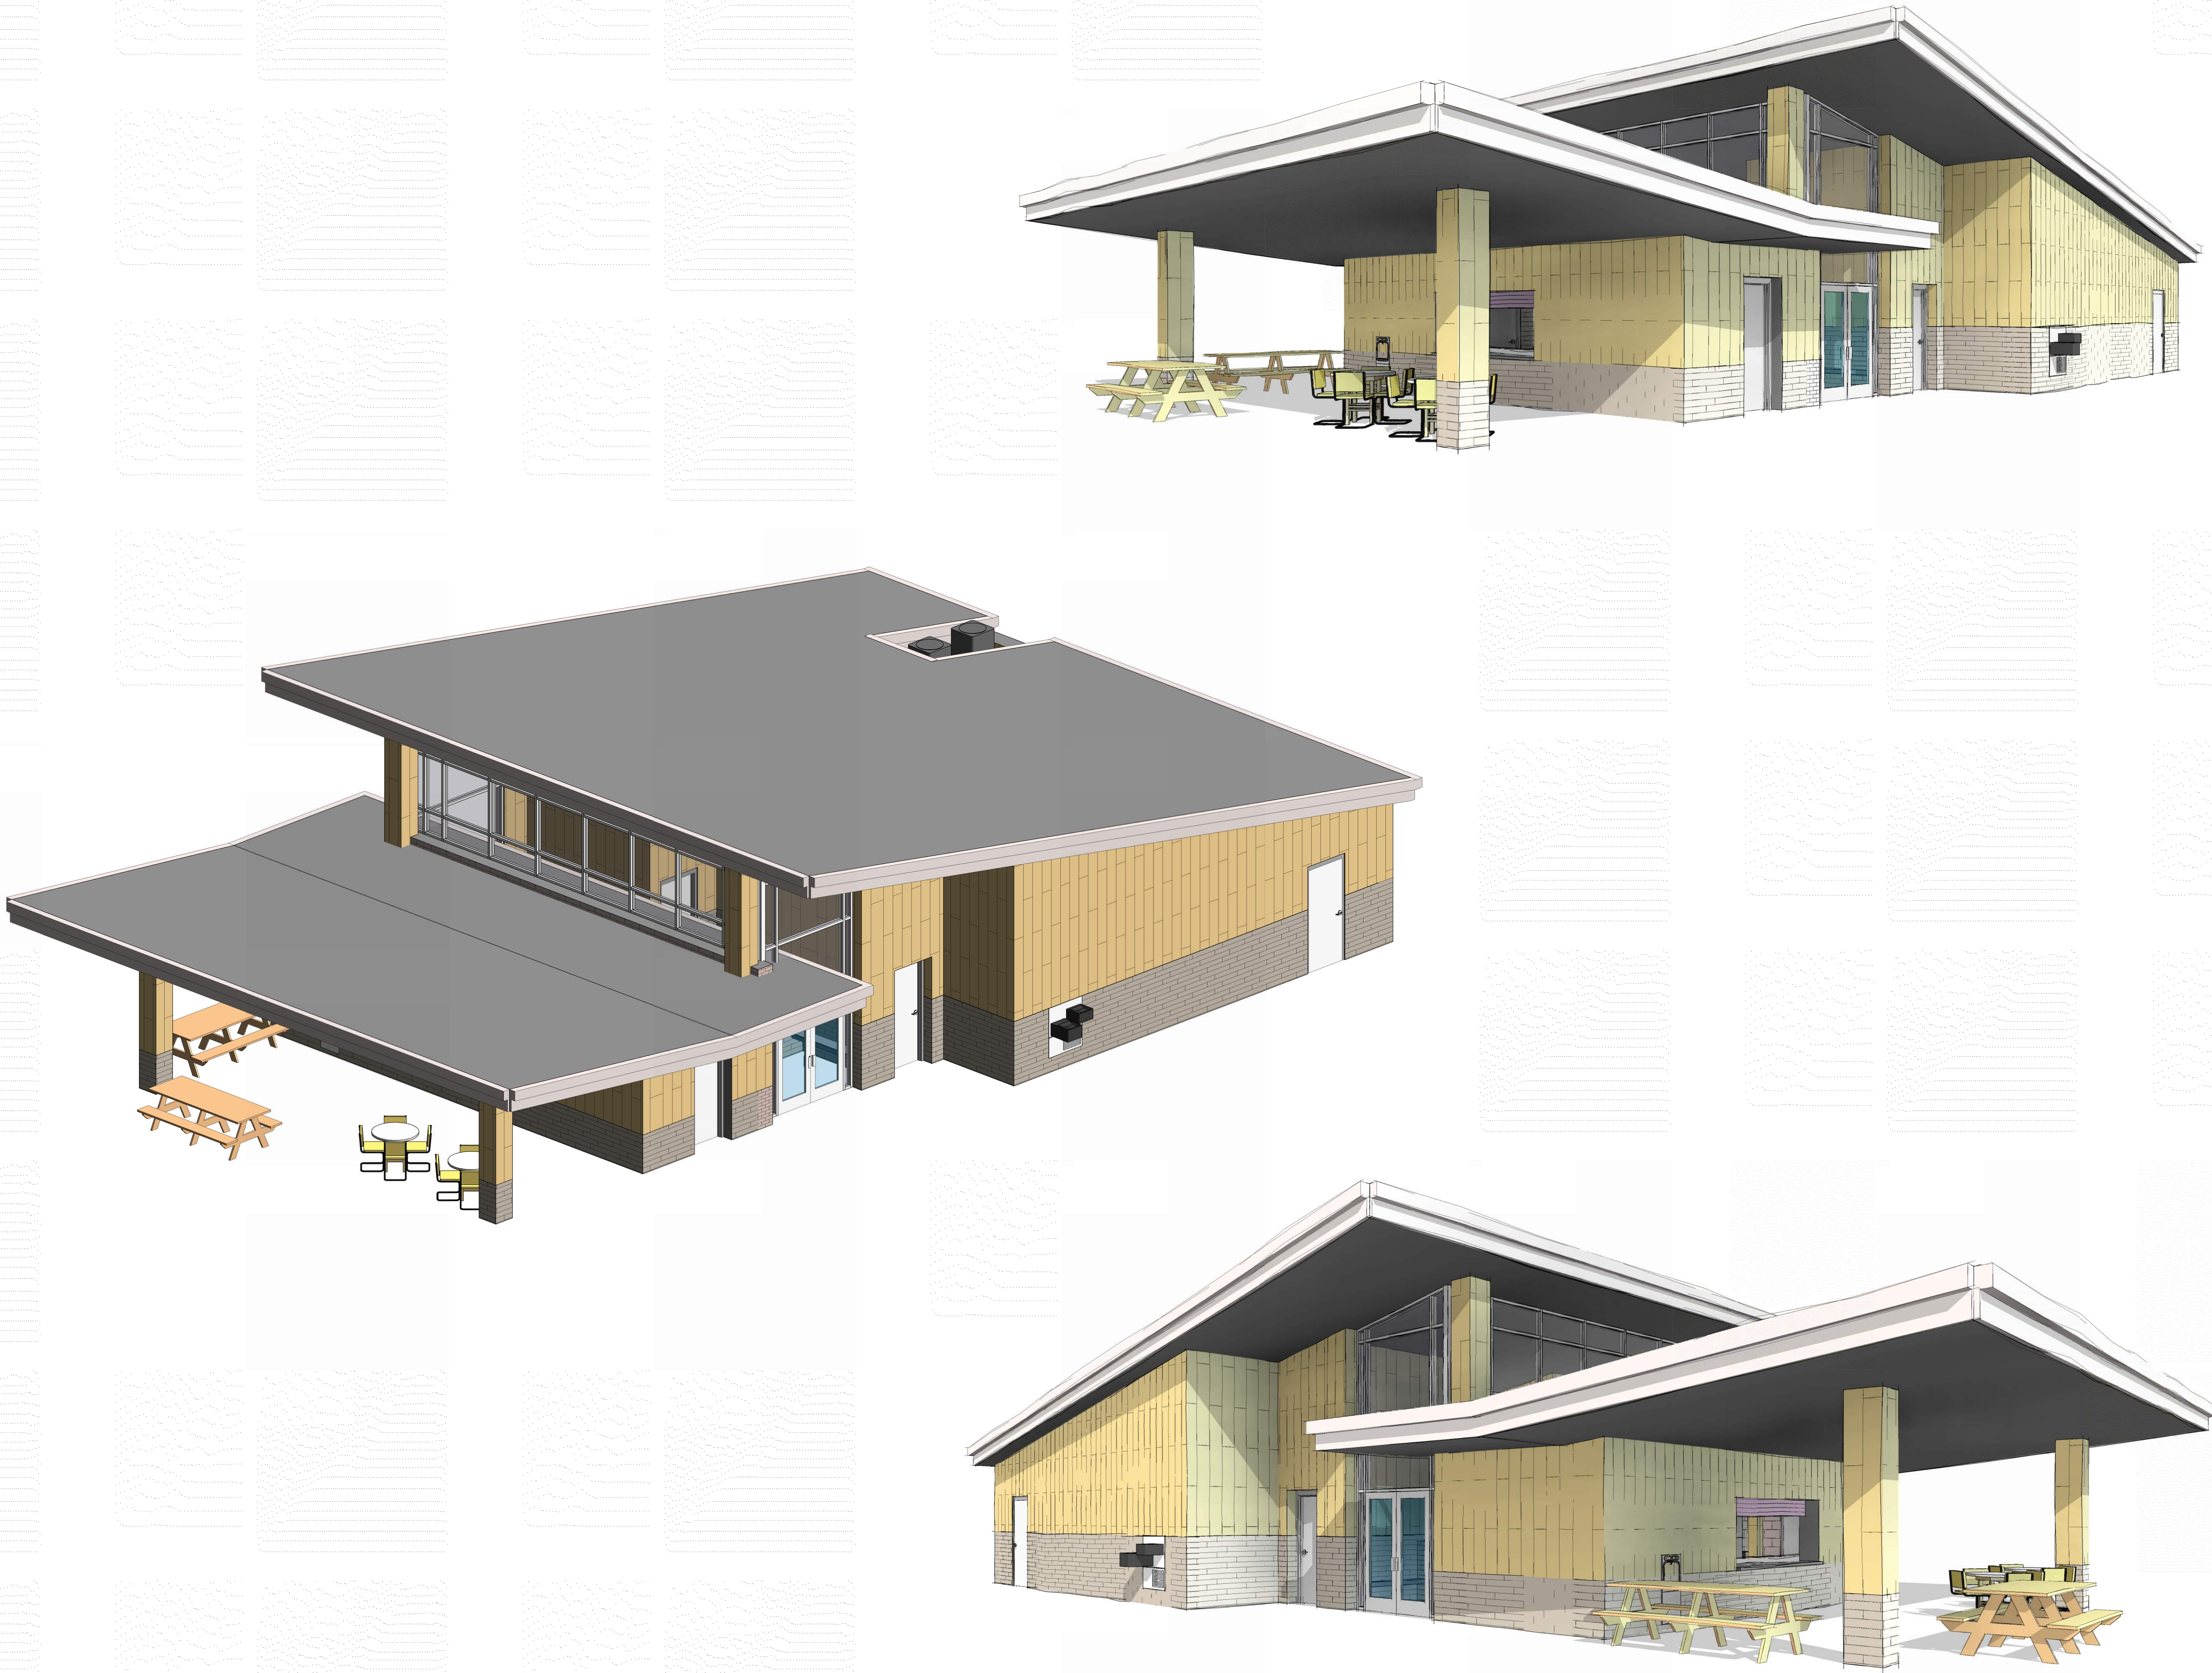

◆

Breedlove Land Planning, Inc.

◆

◆

Landscape Architects

◆

◆

Civil Engineers

◆

◆

15 SIMPSON ST. NW, ATLANTA GA 30308

◆

◆

Phone: 770-483-1173

◆

◆

PAIDEIA PYTHON PARK
RENOVATION
1201 CLARENDON AVE.,
AVONDALE ESTATES, GA - 30002

◆

◆

CONSULTANT

◆

◆

SEAL

◆

◆

REVISIONS

◆

No.	DATE	DESCRIPTION
1	03-21-2025	DCI APPLICATION
2		
3		
4		
5		
6		
7		
8		
9		
10		
11		
12		
13		
14		
15		

◆

NOT RELEASED
FOR CONSTRUCTION

◆

◆

SUBMITTALS

◆

No.	DATE	DESCRIPTION
1	03-21-2025	DCI APPLICATION
2		
3		
4		
5		
6		
7		
8		
9		
10		
11		
12		
13		
14		
15		

◆

BLP, INC. PROJECT NO: 24136

◆

◆

DATE:

◆

◆

DRAWING BY:

◆

◆

CHECKED BY:

◆

◆

3D VIEWS

◆

◆

A103

◆

Appendix
Exhibit 4