NOTE:
FENESTRATION COLORS TO MATCH REQUIREMENTS
OF AVONDALE ESTATES OVERLAY

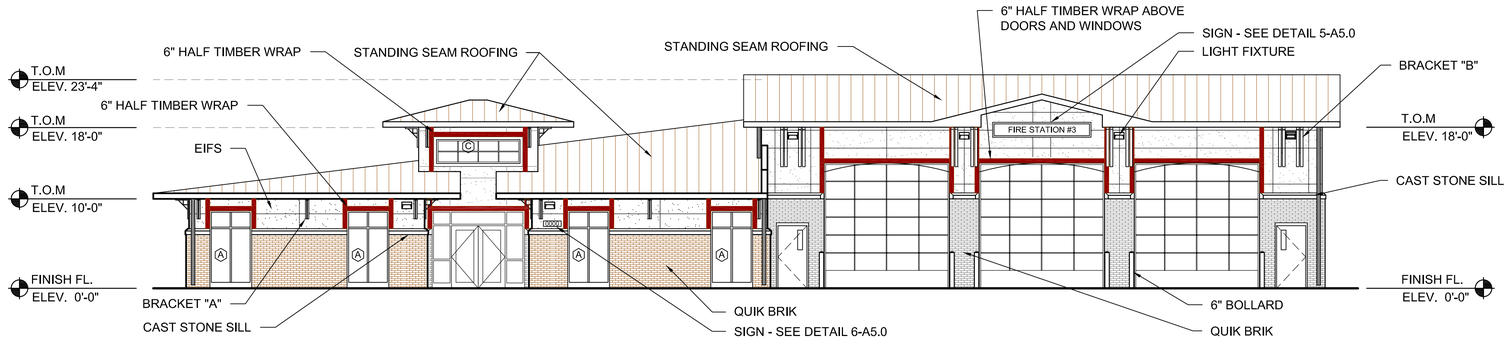


## AVONDALE ESTATES
## MODIFIED FRONT ELEVATION
SCALE: 1/8" = 1'-0"

0 8' 16' 24'
SCALE: 1/8"=1'-0"

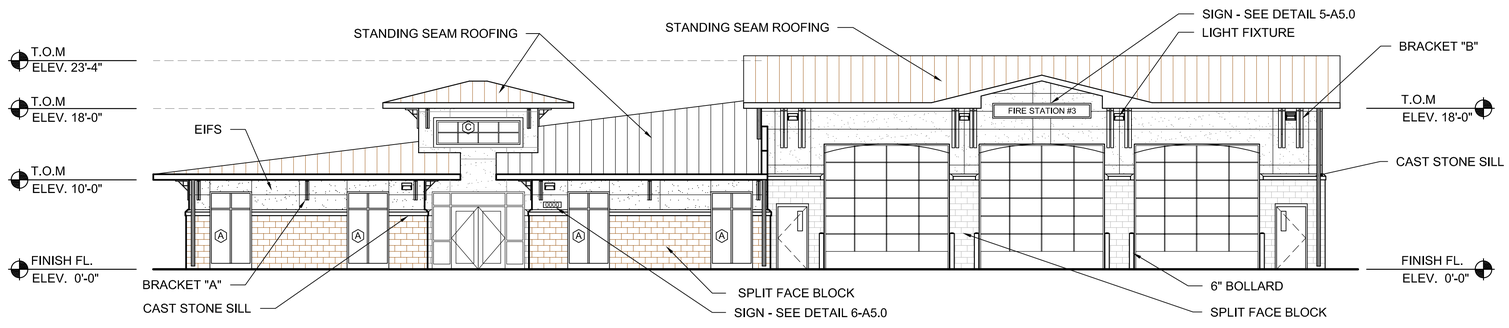


## PROTOTYPE FRONT ELEVATION
SCALE: 1/8" = 1'-0"

0 8' 16' 24'
SCALE: 1/8"=1'-0"

REVIEW SUBMISSION

# AVONDALE ESTATES ELEVATION STUDY

| NO. | REVISIONS: | DATE: |
|---|---|---|
| | | |

EXTERIOR ELEVATIONS

DEKALB COUNTY FIRE STATION PROTOTYPE


BROWN DESIGN GROUP
ARCHITECTS · PLANNERS · INTERIOR DESIGNERS
3099 WASHINGTON ROAD, EAST POINT, GA. 30344
(O) 404-559-1805 (F) 404-761-0020 (E) THEBROWNDESIGNGROUP.COM


| | |
|---|---|
| CHECKED: | CLC |
| DRAWN: | RCR |
| SCALE: | SEE DETAIL |
| DWG. DATE: | 09/22/10 |
| PRINT DATE: | 06/5/10 |
| JOB NO.: | B0903-30 |

SHEET
A2.0a

NOT FOR CONSTRUCTION