NOTE:
FENESTRATION COLORS TO MATCH REQUIREMENTS OF AVONDALE ESTATES OVERLAY

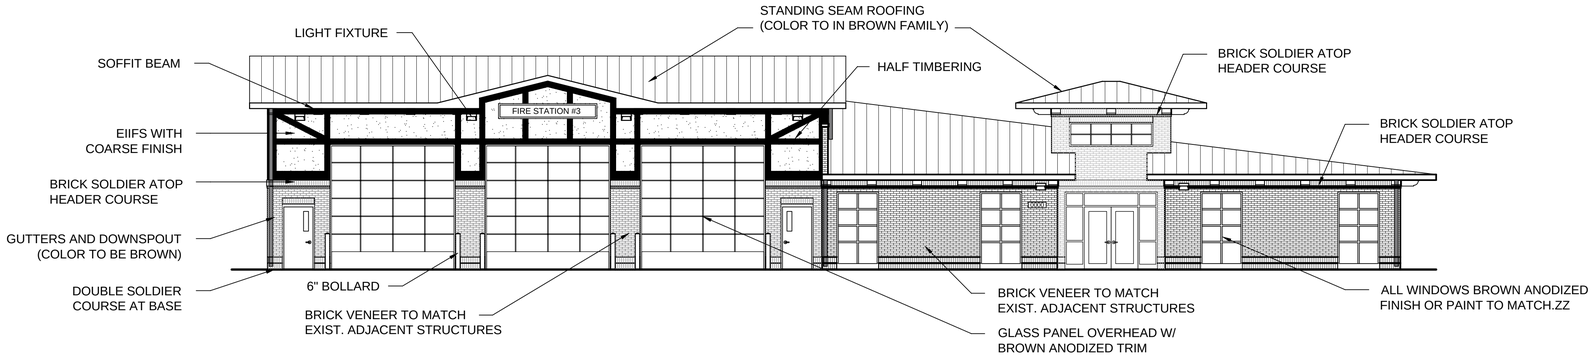

MODIFIED FRONT ELEVATION

SCALE: 1/8" = 1'-0"

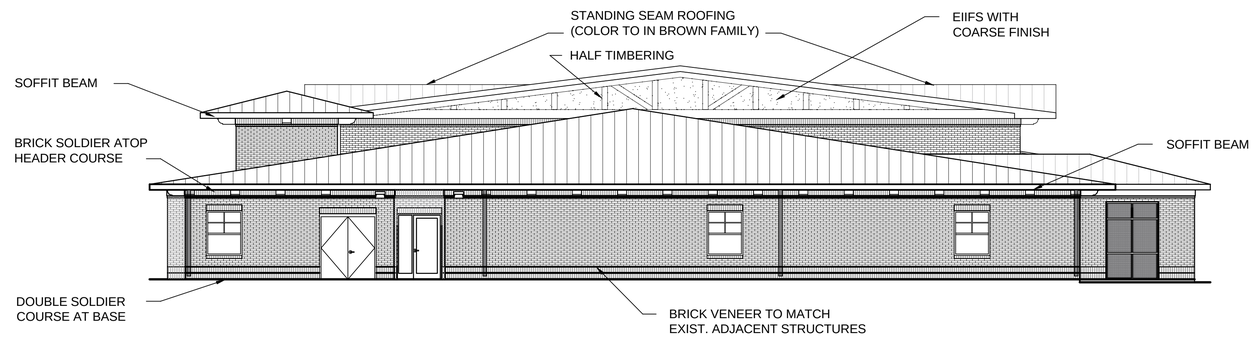

MODIFIED RIGHT SIDE ELEVATION

SCALE: 1/8" = 1'-0"

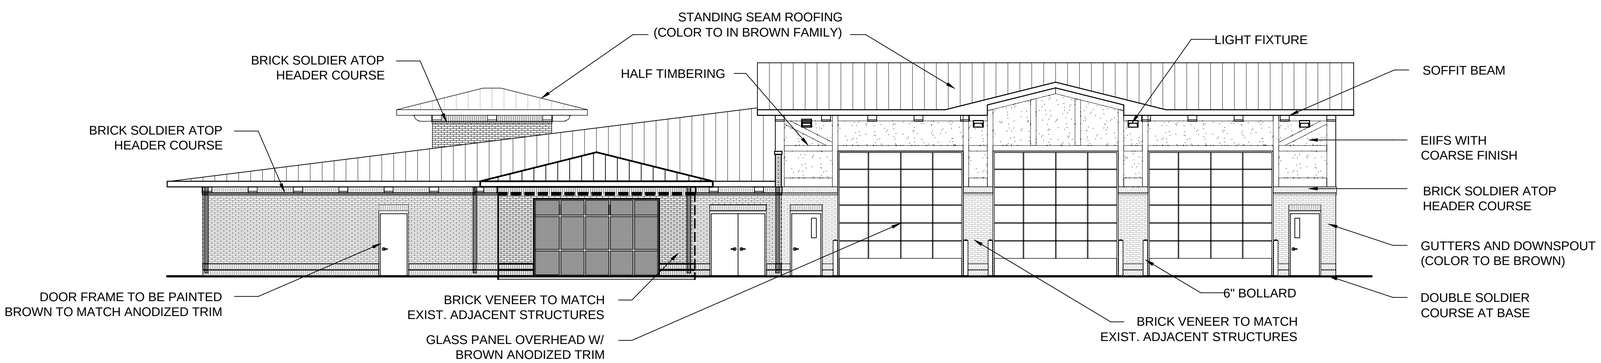

MODIFIED REAR ELEVATION

SCALE: 1/8" = 1'-0"

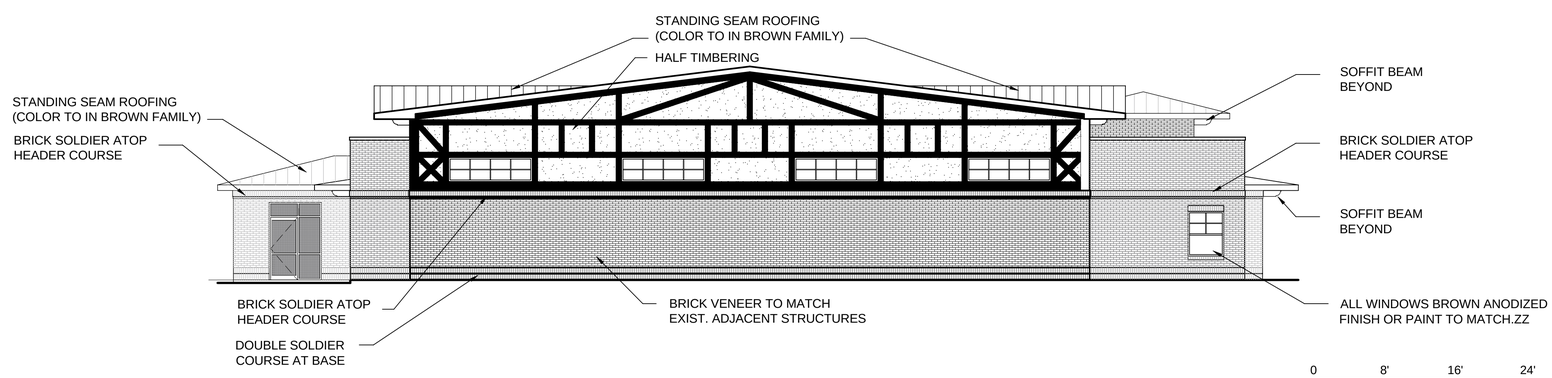

MODIFIED LEFT SIDE ELEVATION

SCALE: 1/8" = 1'-0"

0 8' 16' 24'
SCALE: 1/8"=1'-0"

REVIEW SUBMISSION

AVONDALE ESTATES ELEVATION STUDY

NO.	REVISIONS:	DATE:

EXTERIOR ELEVATIONS

DEKALB COUNTY FIRE STATION PROTOTYPE

BROWN DESIGN GROUP
ARCHITECTS · PLANNERS · INTERIOR DESIGNERS
3099 WASHINGTON ROAD, EAST POINT, GA. 30344
(O) 404-559-1805 (F) 404-761-0020 (E) THEBROWNDESIGNGROUP.COM

CHECKED: CLC
DRAWN: CLC
SCALE: SEE DETAIL
DWG. DATE: 05/22/11
PRINT DATE: 05/27/11
JOB NO.: B0903-30

SHEET
SK-1

NOT FOR CONSTRUCTION