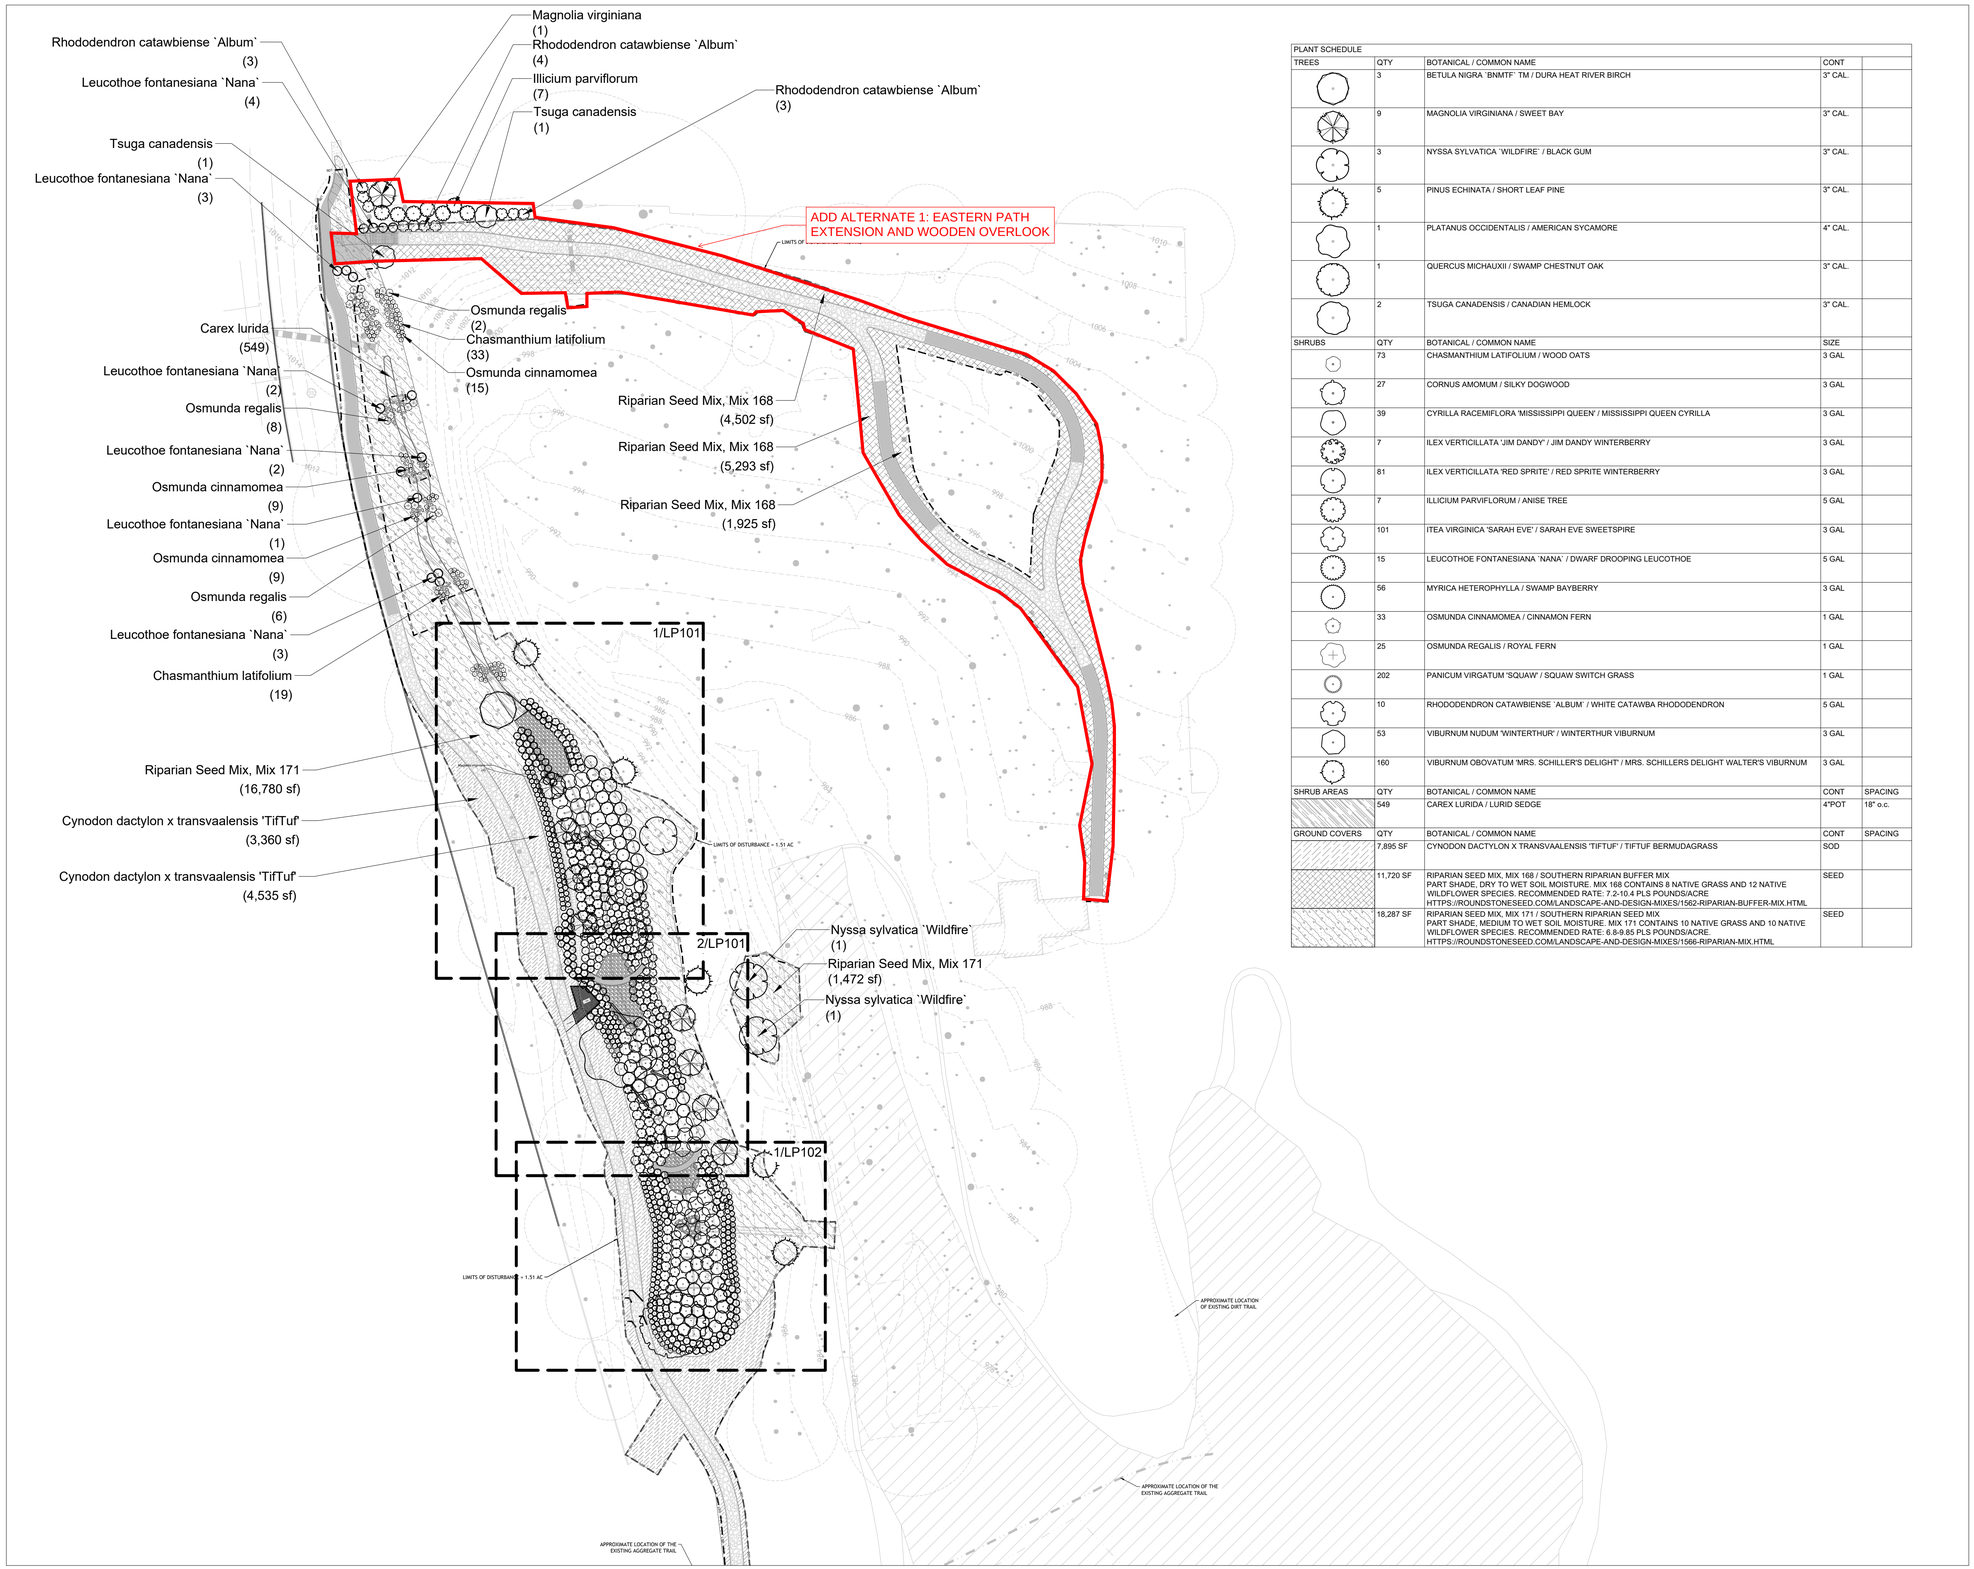

PLANT SCHEDULE

TREES	QTY	BOTANICAL / COMMON NAME	CONT	
	3	BETULA NIGRA `BNMTF` TM / DURA HEAT RIVER BIRCH	3" CAL.	
	9	MAGNOLIA VIRGINIANA / SWEET BAY	3" CAL.	
	3	NYSSA SYLVATICA `WILDFIRE` / BLACK GUM	3" CAL.	
	5	PINUS ECHINATA / SHORT LEAF PINE	3" CAL.	
	1	PLATANUS OCCIDENTALIS / AMERICAN SYCAMORE	4" CAL.	
	1	QUERCUS MICHAUXII / SWAMP CHESTNUT OAK	3" CAL.	
	2	TSUGA CANADENSIS / CANADIAN HEMLOCK	3" CAL.	
SHRUBS	QTY	BOTANICAL / COMMON NAME	SIZE	
	73	CHASMANTHIUM LATIFOLIUM / WOOD OATS	3 GAL	
	27	CORNUS AMOMUM / SILKY DOGWOOD	3 GAL	
	39	CYRILLA RACEMIFLORA 'MISSISSIPPI QUEEN' / MISSISSIPPI QUEEN CYRILLA	3 GAL	
	7	ILEX VERTICILLATA 'JIM DANDY' / JIM DANDY WINTERBERRY	3 GAL	
	81	ILEX VERTICILLATA 'RED SPRITE' / RED SPRITE WINTERBERRY	3 GAL	
	7	ILLICIUM PARVIFLORUM / ANISE TREE	5 GAL	
	101	ITEA VIRGINICA 'SARAH EVE' / SARAH EVE SWEETSPIRE	3 GAL	
	15	LEUCOTHOE FONTANESIANA `NANA` / DWARF DROOPING LEUCOTHOE	5 GAL	
	56	MYRICA HETEROPHYLLA / SWAMP BAYBERRY	3 GAL	
	33	OSMUNDA CINNAMOMEA / CINNAMON FERN	1 GAL	
	25	OSMUNDA REGALIS / ROYAL FERN	1 GAL	
	202	PANICUM VIRGATUM 'SQUAW' / SQUAW SWITCH GRASS	1 GAL	
	10	RHODODENDRON CATAWBIENSE `ALBUM` / WHITE CATAWBA RHODODENDRON	5 GAL	
	53	VIBURNUM NUDUM 'WINTERTHUR' / WINTERTHUR VIBURNUM	3 GAL	
	160	VIBURNUM OBOVATUM 'MRS. SCHILLER'S DELIGHT' / MRS. SCHILLERS DELIGHT WALTER'S VIBURNUM	3 GAL	
SHRUB AREAS	QTY	BOTANICAL / COMMON NAME	CONT	SPACING
	549	CAREX LURIDA / LURID SEDGE	4"POT	18" o.c.
GROUND COVERS	QTY	BOTANICAL / COMMON NAME	CONT	SPACING
	7,895 SF	CYNODON DACTYLON X TRANSVAALENSIS 'TIFTUF' / TIFTUF BERMUDAGRASS	SOD	
	11,720 SF	RIPARIAN SEED MIX, MIX 168 / SOUTHERN RIPARIAN BUFFER MIX PART SHADE, DRY TO WET SOIL MOISTURE. MIX 168 CONTAINS 8 NATIVE GRASS AND 12 NATIVE WILDFLOWER SPECIES. RECOMMENDED RATE: 7.2-10.4 PLS POUNDS/ACRE HTTPS://ROUNDSTONESEED.COM/LANDSCAPE-AND-DESIGN-MIXES/1562-RIPARIAN-BUFFER-MIX.HTML	SEED	
	18,287 SF	RIPARIAN SEED MIX, MIX 171 / SOUTHERN RIPARIAN SEED MIX PART SHADE, MEDIUM TO WET SOIL MOISTURE. MIX 171 CONTAINS 10 NATIVE GRASS AND 10 NATIVE WILDFLOWER SPECIES. RECOMMENDED RATE: 6.8-9.85 PLS POUNDS/ACRE. HTTPS://ROUNDSTONESEED.COM/LANDSCAPE-AND-DESIGN-MIXES/1566-RIPARIAN-MIX.HTML	SEED	

MATERIAL KEYNOTES

SHEET SPECIFIC NOTES

KEY PLAN: N.T.S.

KEY PLAN

PROJECT NORTH

SEAL

GEORGIA REGISTERED No. LA001169 LANDSCAPE ARCHITECT MATTHEW PATRICK CHEVRIER

LORD AECK SARGENT

© 2021 Lord Aeck Sargent
LordAeckSargent.com
Unless otherwise agreed to in writing, this document is the sole property of Lord Aeck Sargent and is to be returned upon demand. The information herein is confidential and may not be used nor divulged without the written permission of Lord Aeck Sargent

REVISION:

SHEET TITLE
PLANTING PLAN

SCALE (U.N.O.)
0 40 80 FT

JOB NAME
NORTHWOODS AT AVONDALE ESTATES

LOCATION
100 Berkeley Road
Avondale Estates, Georgia 30002

ISSUE DATE
10/22/2021

JOB. NO.
11426-00

DWG. NO.
LP100

FOR CONSTRUCTION